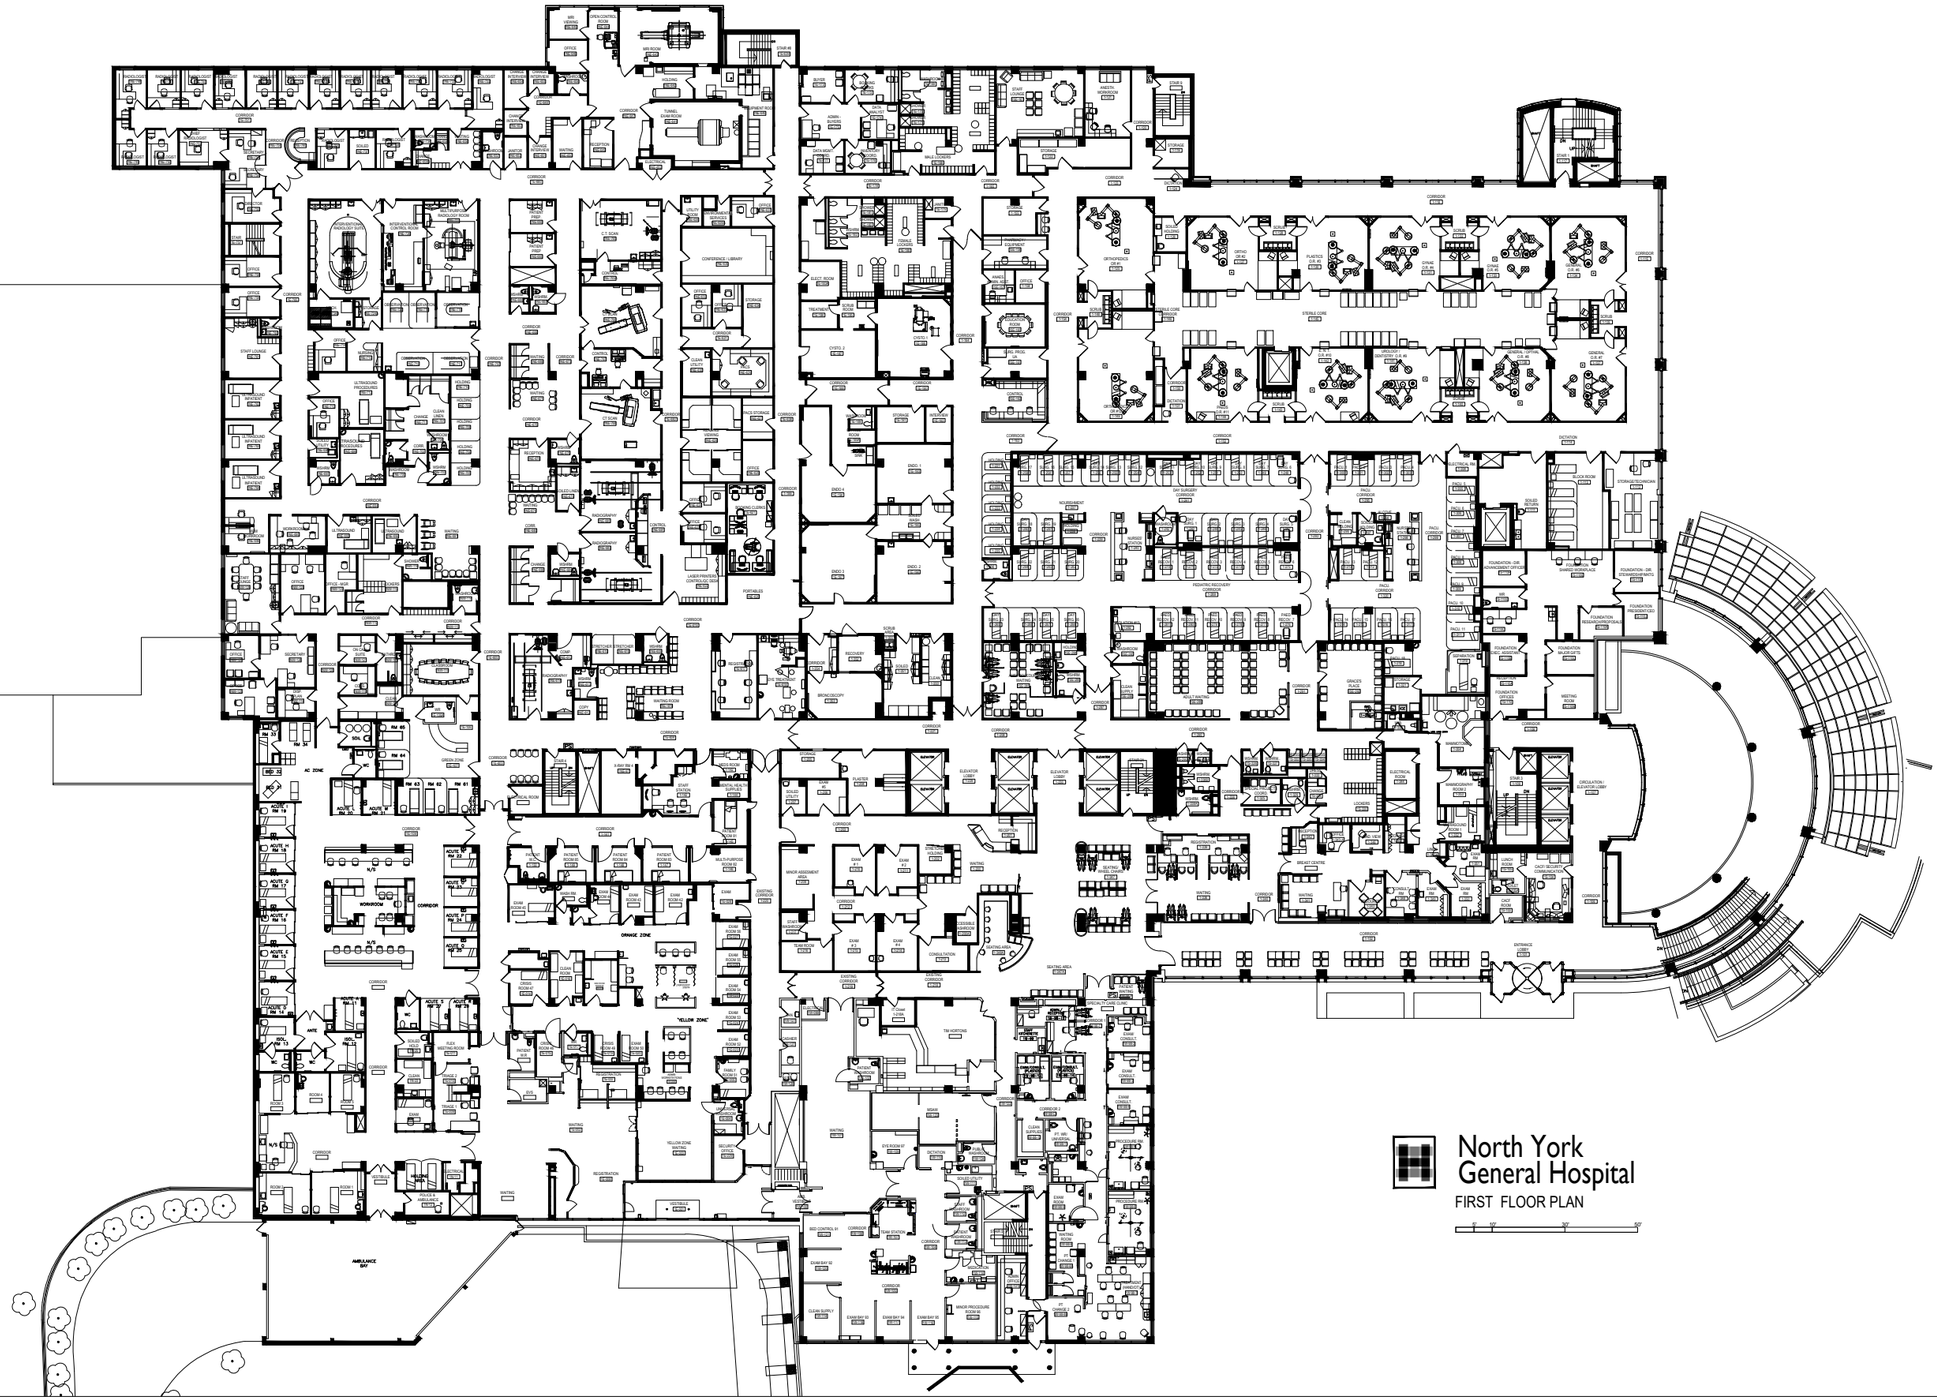


NORTH YORK GENERAL
Making a World of Difference

Project:

NORTH YORK GENERAL HOSPITAL

4001 Leslie Street, North York, Ontario

Contract No.

Project No.	Scale: 1:500
Drawn by:	
Title: 1st Floor Plan	
Date:	Drawing No.
File Name:	