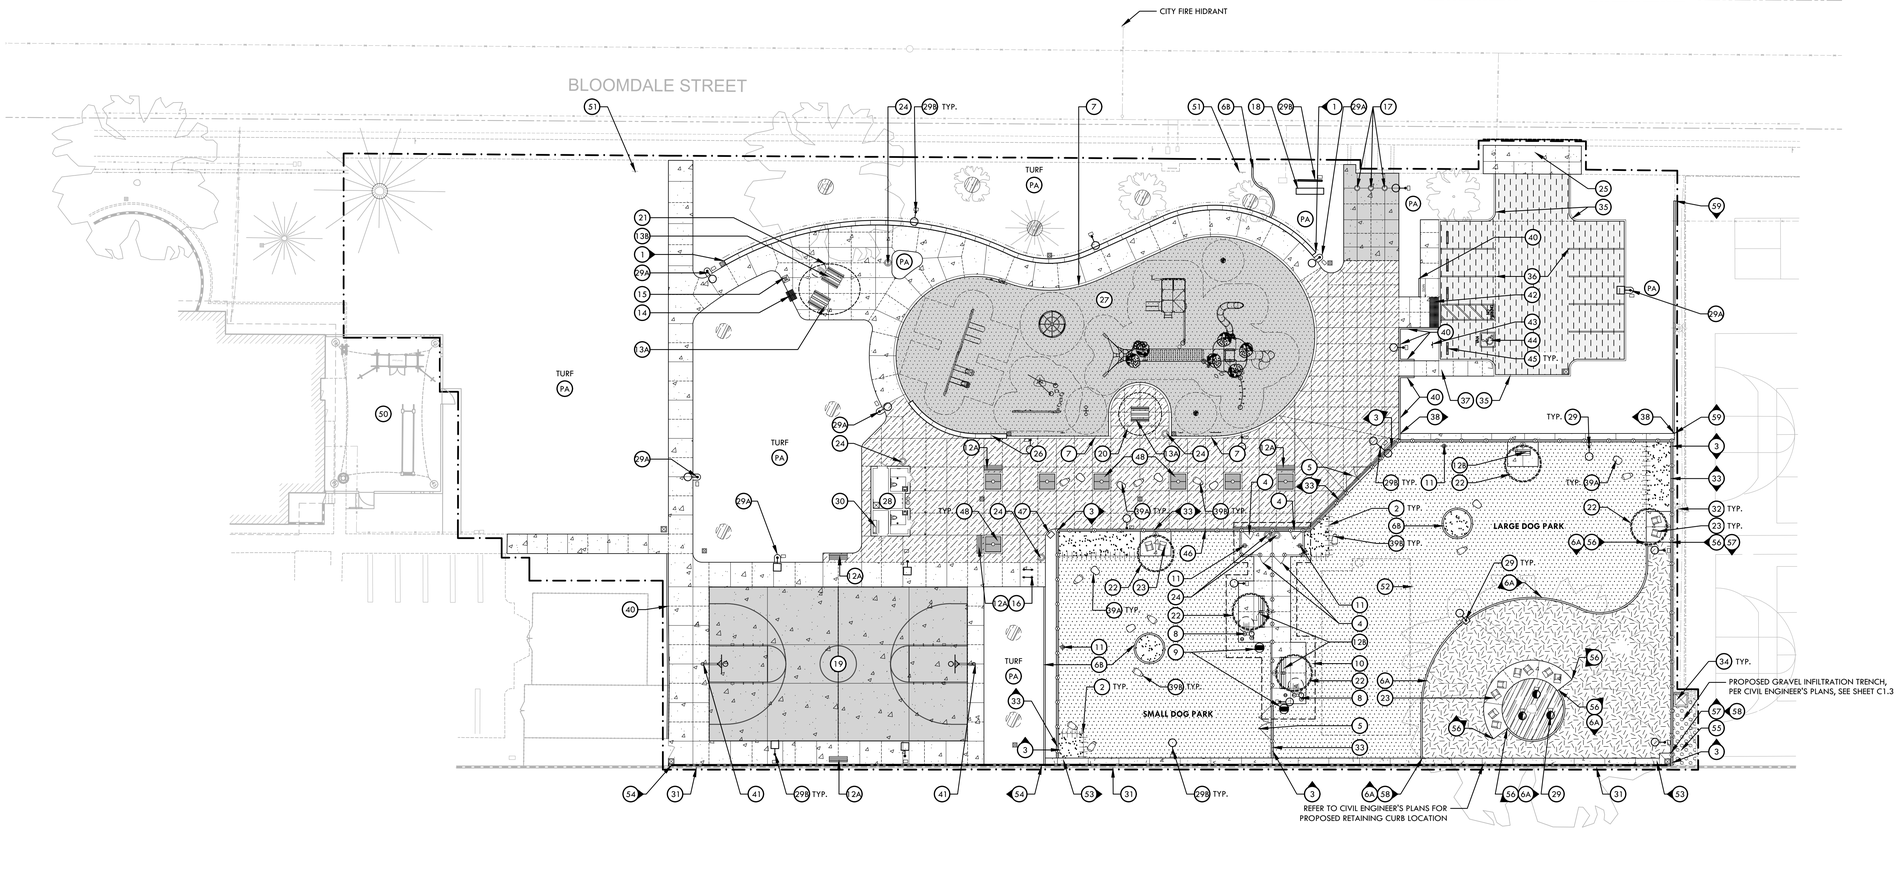


MATERIAL LEGEND

SYM	DESCRIPTION	DTL REF
41	BASKETBALL GOAL/BACKBOARD - REFER TO SPECIFICATIONS	A LD1.2
42	DETECTABLE WARNING TITLES AND ADJACENT FLUSH CURB - REFER TO CIVIL ENG. AND ARCHITECTURAL PLANS, DETAIL 16, SHEET G141	
43	ADA PARKING SIGN - SEE ARCHITECTURAL PLANS, DETAIL 2, SHEET G141	
44	ADA PARKING STRIPING - SEE CIVIL ENG. PLANS, DETAIL 11, SHEET C2.1	
45	CONCRETE WHEELSTOP - SEE CIVIL ENG. PLANS, DETAIL 14, C2.1	
46	DOG PARK SIGNAGE	L LD1.3
47	DEDICATION PLAQUE	M LD1.3
48	TREE WELL WITH GRATE	H LD1.2
50	TEEN CENTER PATIO AS PART OF A SEPARATE PERMIT	
51	RELOCATED PARK SIGN	
52	INFILTRATION SYSTEM - REFER TO CIVIL ENG. PLANS, DETAIL 16, SHEET C2.2	
53	CURB AND GUTTER - REFER TO CIVIL ENG. PLANS, DETAIL 3, SHEET C2.1	
54	CONCRETE CURB AT EXISTING WALL - REFER TO CIVIL ENG. PLANS, DETAIL 2, SHEET C2.1	
55	INFILTRATION TRENCH SYSTEM - REFER TO CIVIL ENG. PLANS, DETAIL 10, SHEET C2.1	
56	SYNTHETIC TURF CONNECTION AT THICKENED CONCRETE EDGE	J LD1.1
57	SYNTHETIC TURF CONNECTION AT FENCE	J LD1.3
58	SYNTHETIC TURF CONNECTION AT CONCRETE CURB AND GUTTER	J LD1.1
59	6" TALL CURB AT EXISTING SWALE	O LD1.1

SYM	DESCRIPTION	DTL REF
24	LITTER RECEPTACLE - REFER TO SPECIFICATIONS	
25	DRIVEWAY APPROACH - REFER TO CIVIL ENG. PLANS, DETAIL 18, SHEET C2.2	
26	CONCRETE SEATWALL	M LD1.1
27	PLAY STRUCTURE - SEE ENLARGEMENT DETAIL **OWNER FURNISHED, OWNER INSTALLED, SEE NOTE 1**	B LD1.2
28	RESTROOM/STORAGE BUILDING - REFER TO ARCHITECTURAL PLANS. SHEET A211 - **OWNER FURNISHED, CONTRACTOR INSTALLED, SEE NOTE 3**	
29A	CONCRETE COLLAR AT POST FOOTING LIGHT FIXTURE - REFER TO ELECTRICAL PLANS, SHEET E1.0	C LD1.2
29B	LIGHT FIXTURE - REFER TO ELECTRICAL PLANS, SHEET E1.0	
30	MAIN SWITCHBOARD - REFER TO ELECTRICAL PLANS, SHEET E1.0	
31	EXISTING PERIMETER WALL - TO RECEIVE (2) FRESH COATS OF PAINT. PAINT COLOR SELECTION PROVIDED BY THE CLIENT'S REPRESENTATIVE.	
32	EXISTING SPORT LIGHT POLE TO REMAIN	
33	9" WIDE CONCRETE EDGEBAND - AT DOG PARK FENCE	F, O LD1.1
34	CATCH BASIN - REFER TO CIVIL ENG. PLANS, DETAIL 9, SHEET C2.1	
35	PARKING LOT CURB - REFER TO CIVIL ENG. PLANS DETAIL 1, SHEET C2.1	
36	PARKING STRIPING - REFER TO CIVIL ENG. PLANS, DETAIL 15, SHEET C2.1	
37	SLOPED WALKWAY	B LD1.1
38	FENCE ON CONCRETE CURB AND GUTTER - REFER TO CIVIL ENG. PLANS, DETAIL 4, SHEET C2.1	
39A	PRECAST CONCRETE SEATING, SMALL - REFER TO SPECIFICATIONS	L LD1.1
39B	PRECAST CONCRETE SEATING, LARGE - REFER TO SPECIFICATIONS	
40	CURB - REFER TO CIVIL ENG. PLANS DETTAIL 1, SHEET C2.1	

SYM	DESCRIPTION	DTL REF
7	9" WIDE CONCRETE PLAY CURB - AT RUBBER SURFACING	G LD1.1
8	DRINKING FOUNTAIN - WITH BOTTLE FILLER & PET BOWL	M LD1.2
9	DRY WELL - AT DRINKING FOUNTAIN	J LD1.2
10	DOG PARK SHADE AREA - ENLARGEMENT	K LD1.2
11	DOG WASTE BAG DISPENSER & PET WASTE SIGN MOUNTED ON FENCE POST - REFER TO SPECIFICATIONS	
12A	STEEL BENCH - WITH BACKREST - AT PARK - REFER TO SPECIFICATIONS	
12B	BENCH - WITH BACKREST - AT DOG PARK - REFER TO SPECIFICATIONS	
13A	PICNIC TABLE - REFER TO SPECIFICATIONS	
13B	PICNIC TABLE - ADA ACCESSIBLE - REFER TO SPECIFICATIONS	
14	BBQ GRILL, DOUBLE - REFER TO SPECIFICATIONS	
15	ASH RECEPTACLE - REFER TO SPECIFICATIONS	
16	BICYCLE RACK - REFER TO SPECIFICATIONS	
17	BOLLARD - REMOVABLE - REFER TO SPECIFICATIONS	
18	PARK ENTRY MONUMENT SIGN - **OWNER FURNISHED, OWNER INSTALLED, SEE NOTE 4**	E LD1.3
19	BASKETBALL COURT - FULL	A LD1.2
20	16' X 16' SHADE STRUCTURE (SMALL) - REFER TO ARCHITECTURAL PLANS, DETAIL 2, SHEET A212; **OWNER FURNISHED, CONTRACTOR INSTALLED, SEE NOTE 2**	E LD1.2
21	20' X 20' SHADE STRUCTURE (LARGE) - REFER TO ARCHITECTURAL PLANS, DETAIL 1, SHEET A212; **OWNER FURNISHED, CONTRACTOR INSTALLED, SEE NOTE 2**	G LD1.2
22	SINGLE CANTILEVER UMBRELLA - AT DOG PARK **OWNER FURNISHED, CONTRACTOR INSTALLED, SEE NOTE 2**	A LD1.4
23	ADIRONDACK CHAIR - REFER TO SPECIFICATIONS	

SYM	DESCRIPTION	DTL REF
	SCORE JOINT	C,D LD1.1
	EXPANSION JOINT	C,D LD1.1
	CONCRETE PAVING - 4" THICK (PEDESTRIAN)	B LD1.1
	CONCRETE PAVING - 6" THICK (VEHICULAR/BASKETBALL COURT)	B LD1.1
	DECORATIVE CONCRETE PAVING WITH TOPCAST FINISH RETARDER #5 SAND BLAST - 6" THICK (PLAZA AREA)	B LD1.1
	HOT MIX ASPHALT PAVING - REFER TO CIVIL ENG. PLANS, DETAIL 5, SHEET C2.1	
	DECOMPOSED GRANITE - STABILIZED	I LD1.1
	DECOMPOSED GRANITE - FINES/PLANTING AREA	I LD1.1
	BARK MULCH, REFER TO SPECIFICATIONS	
	PLAY SURFACING **OWNER FURNISHED, OWNER INSTALLED, SEE NOTE 1**	H LD1.1
	SYNTHETIC TURF	J LD1.1 / H,J LD1.3
PA	PLANTING/ TURF AREA - REFER TO PLANTING PLAN	
1	RETAINING WALL	N LD1.1
2	STEEL EDGING - REFER TO SPECIFICATIONS	
3	6' TALL FENCE - WIRE MESH	D LD1.3
4	6' TALL X 3'-6" WIDE SINGLE-SWING GATE - WIRE MESH	F LD1.3
5	6' TALL X 12' WIDE DOUBLE-SWING GATE - WIRE MESH	G LD1.3
6A	6" WIDE CONCRETE EDGEBAND AT SYNTHETIC TURF	I LD1.3
6B	6" WIDE CONCRETE EDGEBAND	E LD1.1

MATERIAL NOTES

1. THE CONTRACTOR SHALL COORDINATE ALL CONSTRUCTION ELEMENTS INCLUDING UTILITY LOCATIONS AND REQUIRED SLEEVING PRIOR TO INSTALLATION. VERIFY CRITICAL DIMENSIONS, REFERENCE POINT LOCATIONS AND CONSTRUCTION CONDITIONS PRIOR TO INITIATING CONSTRUCTION. TEMPORARY BENCHMARKS OR REFERENCE POINTS SHALL BE SET BY THE CONTRACTOR AS NECESSARY. NOTIFY THE OWNER'S REPRESENTATIVE IMMEDIATELY SHOULD DISCREPANCY ARISE AND REDIRECT WORK TO AVOID DELAYS.
2. THE INTERFACE OF ALL PROPOSED IMPROVEMENTS TO EXISTING SITE SHALL CONFORM AND BE SMOOTH AND UNIFORM.
3. ALL REINFORCING AND FORMS SHALL BE SECURED IN PLACE AND ACCEPTED BY OWNER'S REPRESENTATIVE PRIOR TO PLACING ANY CONCRETE.
4. CONCRETE FINISHES SHALL BE AS NOTED. CONTRACTOR SHALL PROVIDE 4'X4' SAMPLES OF ALL SPECIFIED FINISHES OF CONCRETE USING THE SAME MATERIALS THAT WILL BE USED IN THE ACTUAL CONSTRUCTION FOR EACH TYPE SPECIFIED. SAMPLES SHALL BE PREPARED WELL ENOUGH IN ADVANCE OF SCHEDULED CONCRETE POUR TO ALLOW FOR REVIEW AND POSSIBLE RE-POURING OF UNACCEPTABLE SAMPLES. UNACCEPTABLE SAMPLES SHALL BE RE-PREPARED UNTIL ACCEPTED BY THE OWNER'S REPRESENTATIVE. ACCEPTED SAMPLES SHALL BE PROTECTED AND REMAIN ON SITE FOR REFERENCE UNTIL FINAL ACCEPTANCE.
5. ALL FENCES AND GATES SHOWN ON PLAN ARE GRAPHIC REPRESENTATIONS; REFER TO DETAILS AND SPECIFICATIONS FOR PRECISE LOCATION.

DIRECT PURCHASE NOTE #1
STRUCTURES AND RUBBER SURFACING, WILL BE PROVIDED BY CITY THROUGH DIRECT PURCHASE AGREEMENT. THE STRUCTURES AND SURFACING, THE INSTALLATION THEREOF INCLUDING FOOTINGS WILL BE PROVIDED BY OTHERS. THE BIDDING CONTRACTOR IS RESPONSIBLE FOR GRADING THE AREA, PROVIDING THE PERIMETER EDGING/PAVING, DRAIN LINES/DRAIN INLETS, SUB-BASE MATERIAL UNDER THE RUBBER SURFACING, SCHEDULING AND RECEIPT OF PRODUCT AS WELL AS SCHEDULING AND COORDINATION OF INSTALLATION THAT WILL BE DONE BY OTHERS.

DIRECT PURCHASE NOTE #2
STRUCTURE WILL BE PROVIDED BY CITY THROUGH DIRECT PURCHASE AGREEMENT. THE STRUCTURE AND THE INSTALLATION THEREOF INCLUDING FOOTINGS WILL BE PROVIDED BY OTHERS. THE BIDDING CONTRACTOR IS RESPONSIBLE FOR GRADING THE AREA, SCHEDULING AND RECEIPT OF PRODUCT AS WELL AS SCHEDULING AND COORDINATION OF INSTALLATION AND DISPOSAL OR USE OF SPOILS.

DIRECT PURCHASE NOTE #3
THE RESTROOM / STORAGE BUILDING WILL BE PROVIDED BY THE CITY THROUGH A DIRECT PURCHASE AGREEMENT. THE BUILDING, INCLUDING ITS INSTALLATION AND FOUNDATION WILL BE PROVIDED BY OTHERS. THE BIDDING CONTRACTOR IS RESPONSIBLE FOR GRADING/PREPARING THE COMPACTED BUILDING PAD, PROVIDING SITE UTILITIES TO WITHIN 5' OF THE BUILDING, THE CONCRETE PAVING UP TO THE FOUR WALLS OF THE BUILDING, SCHEDULING AND RECEIPT OF PRODUCT MATERIALS AS WELL AS SCHEDULING AND COORDINATION OF INSTALLATION THAT WILL BE DONE BY OTHERS.

DIRECT PURCHASE NOTE #4
MONUMENT SIGN TO BE OWNER FURNISHED / OWNER INSTALLED. GENERAL CONTRACTOR SHALL COORDINATE WITH THE OWNER'S SIGNAGE CONTRACTOR FOR SCHEDULING, DELIVERY, AND INSTALLATION. GENERAL CONTRACTOR SHALL PROVIDE ALL REQUIRED SITE PREPARATION, GRADING, CONCRETE/FOUNDATION WORK, UTILITY CONNECTIONS, AND OTHER INCIDENTAL WORK NECESSARY TO ACCOMMODATE THE SIGN, UNLESS OTHERWISE NOTED. COORDINATE ALL WORK WITH THE OWNER'S SIGNAGE CONTRACTOR TO ENSURE PROPER SEQUENCING AND COMPLETION OF THE SIGN INSTALLATION.

VERDE DESIGN
LANDSCAPE ARCHITECTURE
CIVIL ENGINEERING
SPORT PLANNING & DESIGN
3685 Main St. Suite 350
Riverside, CA 92501
tel: 951.221.3142
fax: 408.985.7260
www.VerdeDesignInc.com

City of Duarte

CLIENT

DUARTE PARK REDEVELOPMENT

1344 Bloomdale St, Duarte, CA 91010

100% DD SUB SET	11.07.25
85% CD SUB SET	12.19.25
90% CD SUB SET	06.26.26

REVISIONS

PLAN CHECK RESPONSE #01	08.21.26

REGISTERED LANDSCAPE ARCHITECT
MARK S. BAGINSKI
No. 4089
Signature
EXPIRATION DATE: JULY 2027
STATE OF CALIFORNIA


SEAL / SIGNATURE

JOB NO.	2514100
DRAWN	CR
CHECK	CG

MATERIALS AND DETAIL REFERENCE PLAN

SHEET
L3.1

10/15/2025 4:49:44 PM

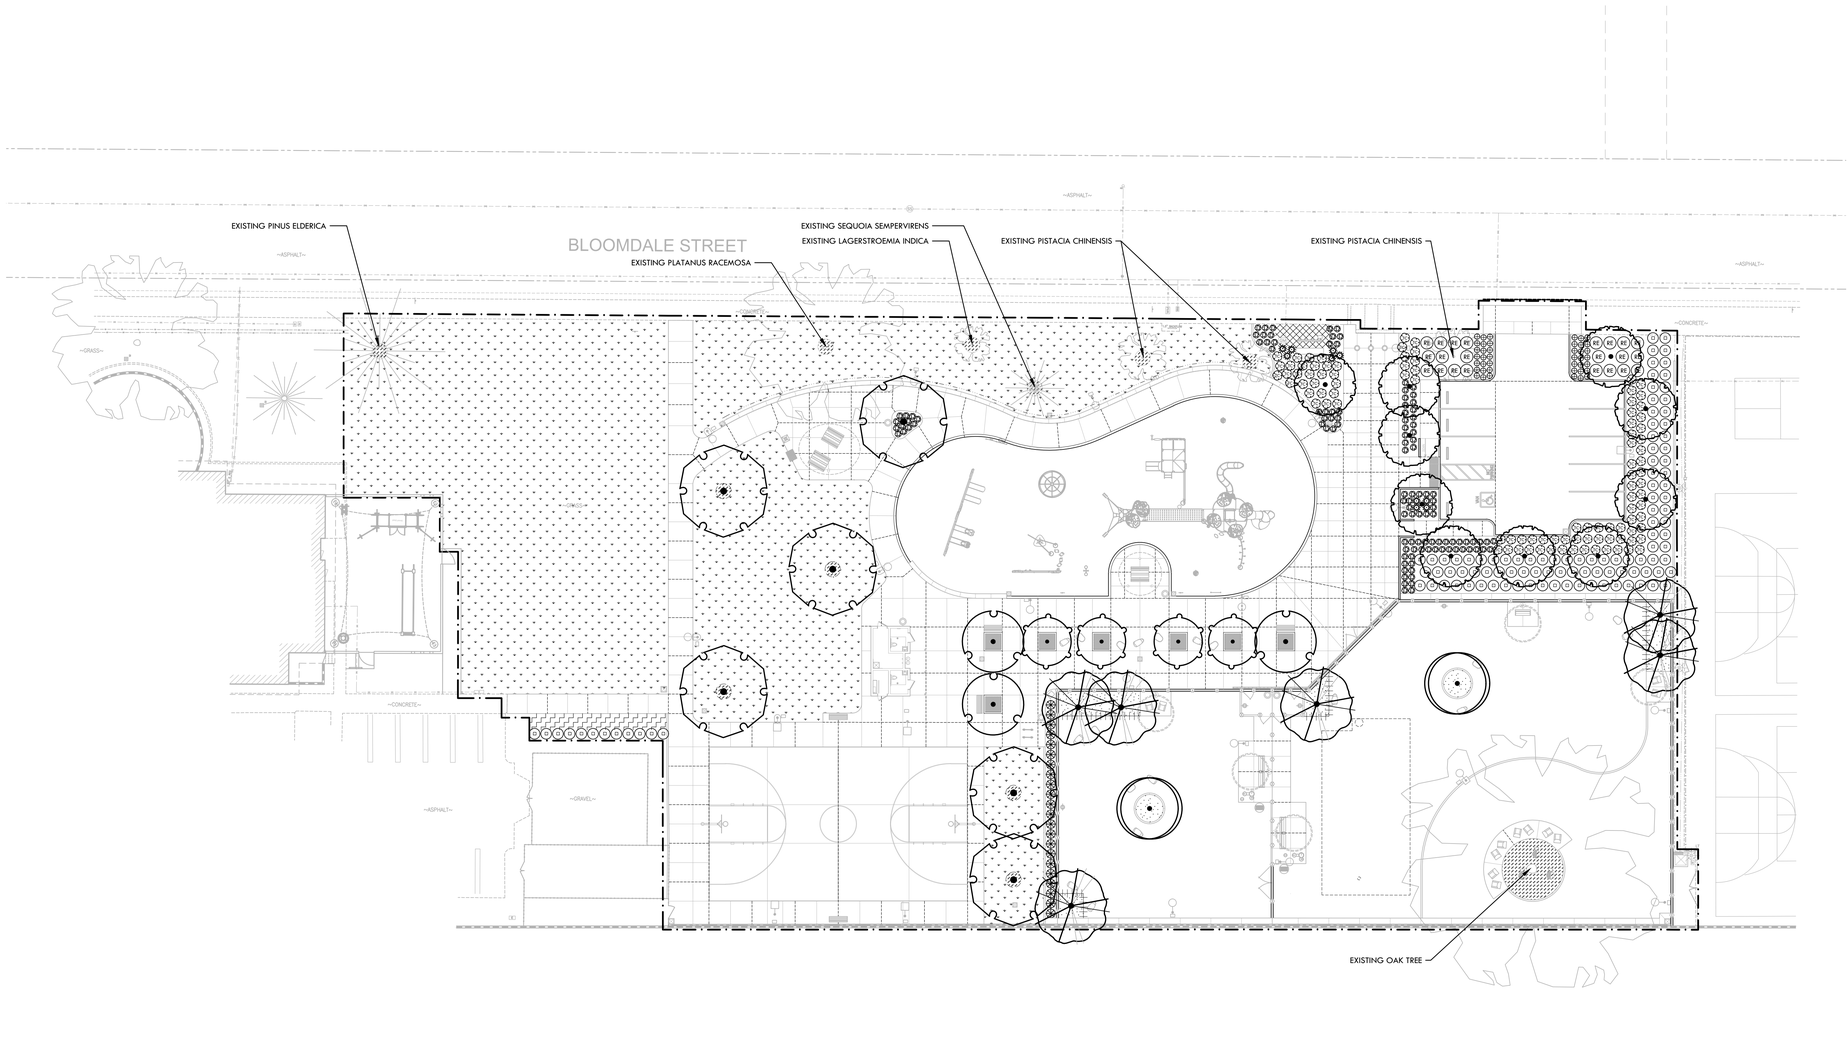

NORTH

0' 10' 20' 40' 60'

PLANTING LEGEND

SYMBOL	DESCRIPTION
MISCELLANEOUS	
	TURF SOD/TALL FESCUE BLUE GRASS BLEND - PER SPECIFICATIONS
	3" THICK MULCH - REFER TO SPECIFICATIONS
	DECOMPOSED GRANITE MULCH - SEE MATERIALS PLAN

SYMBOL	SIZE	BOTANICAL/COMMON NAME	SPACING/ COMMENTS	DTL REF
SHRUBS				
	5 GAL	ALOE STRIATA CORAL ALOE	PRE PLAN	D,E / LD4.1
	1 GAL	ARCTOTIS ACAULIS AFRICAN DAISY	12" O.C.	D,E / LD4.1
	1 GAL	BULBINE FRUTESCENS 'TINY TANGERINE' TINY TANGERINE BULBINE	18" O.C.	D,E / LD4.1
D	1 GAL	DIANELLA TASMANICA 'VARIEGATA' VARIEGATED FLAX LILY	24" O.C.	D,E / LD4.1
	1 GAL	DYMONDIA MARGARETAE SILVER CARPET	18" O.C.	D,E / LD4.1
D	5 GAL	LOMANDRA CONFERTIFOLIA 'BREEZE' SHORTY MAT RUSH	30" O.C.	D,E / LD4.1
RE	5 GAL	RUSSELIA EQUISETIFORMIS CORAL FOUNTAIN	48 O.C.	D,E / LD4.1
TC	5 GAL	TEUCRIUM CHAMAEDRYS 'PROSTRATUM' WALL GERMANDER	36 O.C.	D,E / LD4.1
	5 GAL	WESTRINGIA 'WYNYABBIE GEM' COAST ROSEMARY	36 O.C.	D,E / LD4.1

SYMBOL	SIZE	BOTANICAL/COMMON NAME	SPACING/ COMMENTS	DTL REF
TREES				
	36" BOX	CERCIS CANADENSIS EASTERN REDBUD	STANDARD	A,B,C / LD4.1
	24" BOX	LAGERSTROEMIA INDICA 'POTOMAC' POTOMAC CRAPE MYRTLE	STANDARD	A,B,C / LD4.1
	24" BOX	PISTACIA CHINENSIS 'KEITH DAVEY' KEITH DAVEY CHINESE PISTACHE	STANDARD	A,B,C / LD4.1
	24" BOX	PLATANUS ACERIFOLIA 'COLUMBIA' LONDON PLANE	STANDARD	A,B,C / LD4.1
	24" BOX	PODOCARPUS GRACILIOR AFRICAN FERN PINE	STANDARD MALE, NON-FRUITING SPECIMEN	A,B,C / LD4.1
	24" BOX	QUERCUS VIRGINIANA LIVE OAK	STANDARD	A,B,C / LD4.1
	PER PLAN	EXISTING TREE		

PLANTING NOTES

1. CONTRACTOR SHALL PROTECT AND MAINTAIN ALL PLANT MATERIAL FROM TIME OF DELIVERY TO TIME OF FINAL ACCEPTANCE. OWNER SHALL NOT BE RESPONSIBLE FOR LOSSES DUE TO VANDALISM, THEFT OR SEVERE WEATHER.
2. CONTRACTOR SHALL PLACE PLANT MATERIALS SO THEY DO NOT INTERFERE WITH IRRIGATION SYSTEM OR INHIBIT REQUIRED COVERAGE. PLANT LOCATIONS MAY BE ADJUSTED AS LONG AS DESIGN INTENT IS NOT COMPROMISED. CONTRACTOR SHALL SET OUT PLANT MATERIAL AS PER PLAN AND RECEIVE ACCEPTANCE FROM OWNER'S REPRESENTATIVE WITH RESPECT TO PLANT HEALTH AND LOCATION PRIOR TO INSTALLATION. CONTRACTOR SHALL GIVE MINIMUM 2 WORKING DAYS NOTICE FOR OBSERVATION AND SHALL HAVE ALL PLANT MATERIAL IN SPECIFIED LOCATIONS FOR REVIEW AT ONE TIME. CONTRACTOR SHALL REPLACE ANY MATERIAL AS REQUESTED BY OWNER'S REPRESENTATIVE.
3. ALL NON-TURF PLANTING AREAS SHALL RECEIVE A 3" LAYER OF MULCH TOP DRESS (UNLESS NOTED OTHERWISE). REFER TO SPECIFICATIONS.
4. WHEN WORK HAS TO OCCUR UNDER THE DRIPLINE OF EXISTING TREES NOT SCHEDULED FOR REMOVAL, THE CONTRACTOR SHALL USE ALL POSSIBLE CARE TO AVOID INJURY TO THE TREES AND TREE ROOTS. GRADE IN LINES RADIAL TO THE EXISTING TREES RATHER THAN TANGENTIAL. ALL PARTIAL CUTS OR TEARS THROUGH ROOTS TWO INCHES IN DIAMETER AND LARGER SHALL BE CUT CLEAN. TRENCHES ADJACENT TO TREES SHALL BE FILLED WITHIN 24 HOURS AFTER EXCAVATION, BUT WHERE THIS IS NOT POSSIBLE, THE SIDE OF THE TRENCH ADJACENT TO THE TREE, AND ANY EXPOSED ROOTS SHALL BE KEPT SHADED AND MOIST WITH DAMPENED BURLAP OR CANVAS.
5. ALL TURF, MULCH AND SHRUB AREAS TO RECEIVE SOIL AMENDMENTS AND SOIL PREPARATION PER SPECIFICATIONS UNLESS OTHERWISE NOTED.
6. ALL EXISTING PLATING AREAS DESIGNATED FOR RETENTION SHALL REMAIN IN PLACE AND BE PROTECTED. MAINTAIN ITS HEALTH AND INTEGRITY THROUGHOUT THE DURATION OF THE WORK.

VERDE DESIGN
LANDSCAPE ARCHITECTURE
CIVIL ENGINEERING
SPORT PLANNING & DESIGN
3685 Main St. Suite 350
Riverside, CA 92501
tel. 951.221.3142
fax. 408.985.7260
www.VerdeDesignInc.com

City of Duarte

CLIENT

DUARTE PARK REDEVELOPMENT

1344 Bloomdale St, Duarte, CA 91010

100% DD SUB SET	11.07.25
85% CD SUB SET	12.19.25
90% CD SUB SET	06.26.26

REVISIONS

PLAN CHECK RESPONSE #01	08.21.26

REGISTERED LANDSCAPE ARCHITECT
MARK S. BAGINSKI
No. 4089
Signature
EXPIRATION DATE: JULY, 2027
STATE OF CALIFORNIA

SEAL / SIGNATURE

JOB NO.	2514100
DRAWN	CR
CHECK	CG


PLANTING PLAN

SHEET
L5.1

10/15/2025 4:49:44 PM


P

SECTION

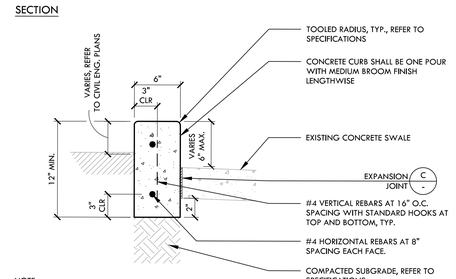

NOTE:
REFER TO EDGEBAND AND TALL CURB NOTES, DETAIL A, SHEET LD1.1 FOR ADDITIONAL INFORMATION.


O 6" TALL CURB AT EXISTING SWALE NTS

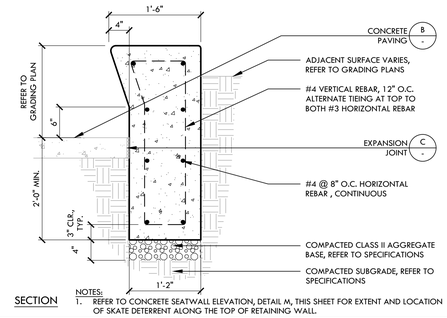

SECTION


NOTES:
1. REFER TO CONCRETE SEATWALL ELEVATION, DETAIL M, THIS SHEET FOR EXTENT AND LOCATION OF SKATE DETERRENT ALONG THE TOP OF RETAINING WALL.

N CONCRETE RETAINING WALL NTS

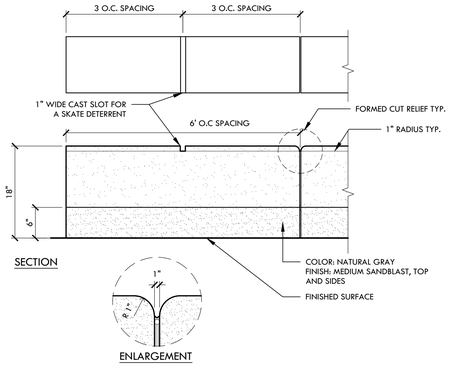


SECTION

ENLARGEMENT

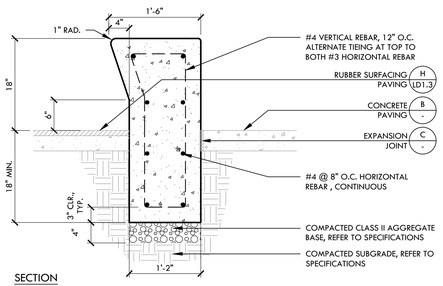


SECTION

M CONCRETE SEATWALL NTS

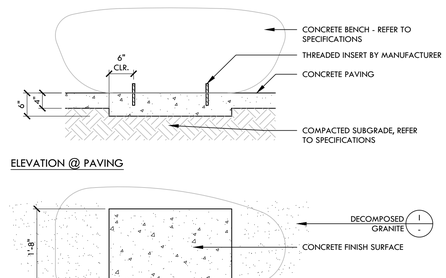


ELEVATION @ PAVING

PLAN

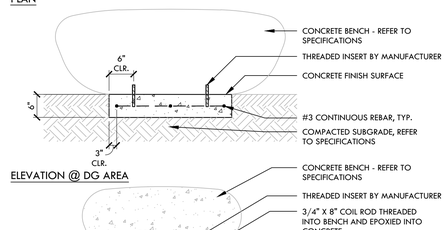


ELEVATION @ DG AREA

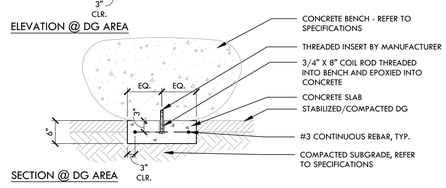


SECTION @ DG AREA

L STONE SLAB BENCH NTS

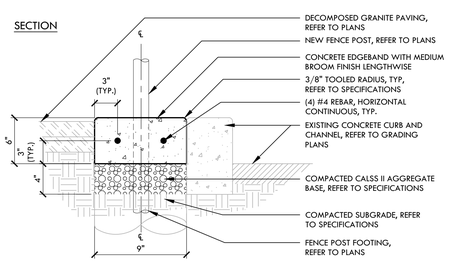

NOTES:
1. REFER TO EDGEBAND AND TALL CURB NOTES, DETAIL A, THIS SHEET FOR ADDITIONAL INFORMATION.

K 9" WIDE EDGEBAND - AT EXISTING CURB NTS

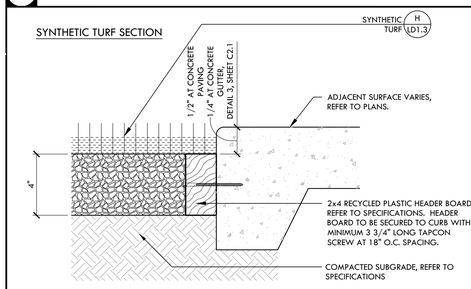

SYNTHETIC TURF SECTION


NOTE:
IDENTIFIED FINISH GRADES OF SYNTHETIC TURF SHALL BE THE TOP OF INFILL MATERIAL. INFILL MATERIAL SHALL BE 1/4" BELOW ADJACENT SURFACES UNLESS EDGE IS A VERTICAL CURB.

J SYNTHETIC TURF AT CONCRETE PAVING NTS


SECTION

I DECOMPOSED GRANITE NTS

SECTION

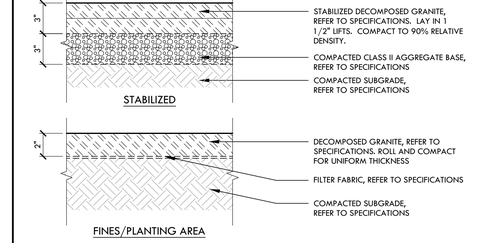

STABILIZED

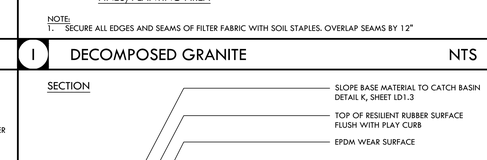


FINES/PLANTING AREA

NOTE:
1. SECURE ALL EDGES AND SEAMS OF FILTER FABRIC WITH SOIL STAPLES. OVERLAP SEAMS BY 12"

H RUBBER SURFACING NTS


SECTION

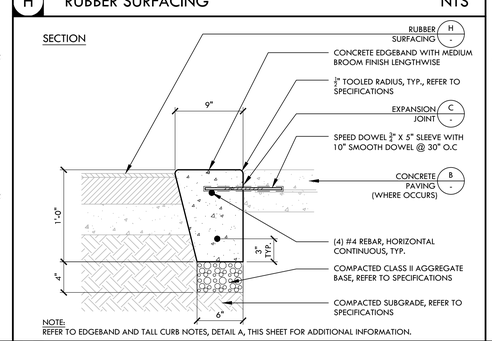

NOTE:
REFER TO EDGEBAND AND TALL CURB NOTES, DETAIL A, THIS SHEET FOR ADDITIONAL INFORMATION.

G 9" CONCRETE PLAY CURB AT RUBBER SURFACING NTS


SECTION

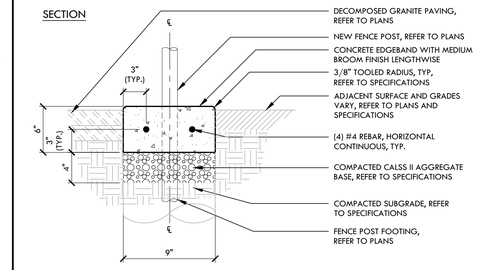

NOTES:
1. REFER TO EDGEBAND AND TALL CURB NOTES, DETAIL A, THIS SHEET FOR ADDITIONAL INFORMATION.

F 9" WIDE EDGEBAND - AT DOG AREA FENCE NTS


SECTION

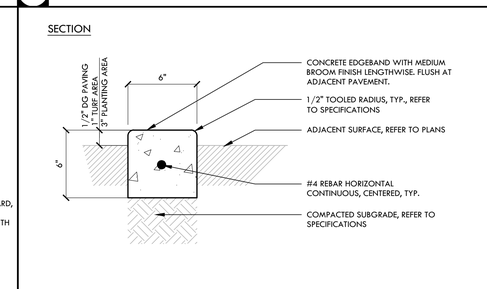


NOTE:
REFER TO EDGEBAND & TALL CURB NOTES, DETAIL A, THIS SHEET FOR ADDITIONAL INFORMATION.

E 6" WIDE CONCRETE EDGEBAND NTS

D CONCRETE PAVING FINISH NTS

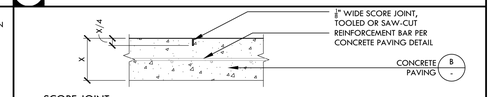


SCORE JOINT
SECTION

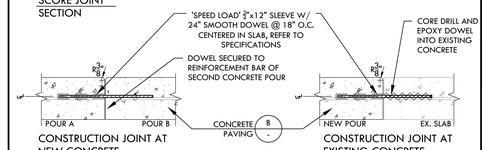


CONSTRUCTION JOINT AT NEW CONCRETE
SECTION

CONSTRUCTION JOINT AT EXISTING CONCRETE
SECTION

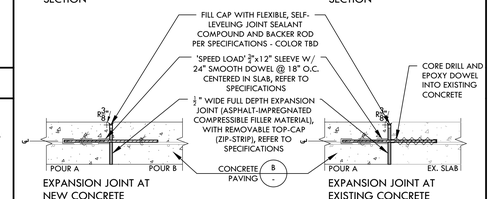

EXPANSION JOINT AT NEW CONCRETE
SECTION


EXPANSION JOINT AT EXISTING CONCRETE
SECTION

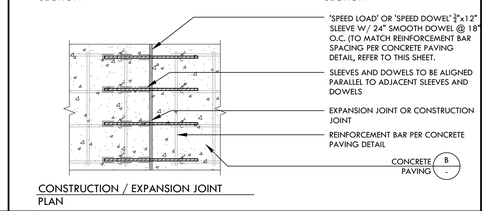

CONSTRUCTION / EXPANSION JOINT
PLAN


C CONCRETE JOINTS NTS

PLAN

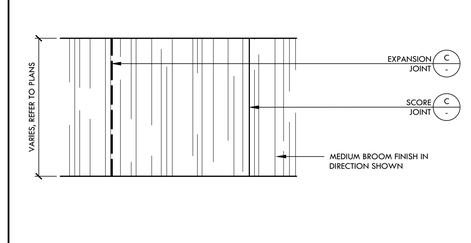

NOTE:
PROVIDE SCORE JOINTS 5' O.C. AND 10' O.C. FOR EXPANSION JOINT UNLESS OTHERWISE NOTED.

SECTION

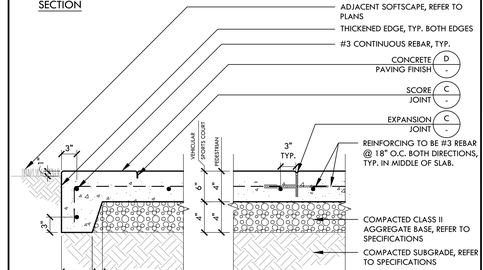

NOTE:
1. PROVIDE SCORE JOINTS 5' O.C. AND 10' O.C. FOR EXPANSION JOINT UNLESS OTHERWISE NOTED.
2. **EXCLUDE AGGREGATE BASE AT 4" THICK PEDESTRIAN PAVING.**

B CONCRETE PAVING NTS

NOTES PERTAIN TO ALL EDGEBAND AND CURB DETAILS:
1. FOR EDGEBANDS AND CURBS WITH FENCING, INSTALL EXPANSION JOINTS AT ALL CORNERS, BEGINNINGS, AND ENDINGS OF RADII, AND AT ALL FENCE POSTS. INSTALL SCORE JOINTS AT 5' O.C. AND/OR EVENLY SPACED AND CENTERED BETWEEN FENCE POSTS.
2. FOR EDGEBAND AND CURBS WITHOUT FENCING, INSTALL SCORE JOINTS AT 10' O.C. MAX. SPACING AND FIBER EXPANSION JOINTS EVERY 20' MAX. ON STRAIGHT RUNS. ON CURVED RUNS, FIBER EXPANSION JOINTS SHALL BE SPACED 10' O.C., WITH ALTERNATING SCORE JOINTS AT 5' O.C. SPACING.
3. ALL EXPANSION JOINTS SHALL BE SEALED, PER SPECIFICATIONS.

NOTES PERTAIN TO ALL TALL CURB DETAILS:
1. PROVIDE EXPANSION JOINTS AT FENCE POST LOCATIONS AT 10' O.C. MAX. SPACING, CENTERED ON EACH FENCE POST.
2. PROVIDE EXPANSION JOINTS AT EACH LOCATION WHERE AN ELEVATION STEP OCCURS BETWEEN CHANGING CURB/EDGEBAND TYPES.
3. AT EXPANSION JOINTS, PROVIDE A 24" LONG #4 DOWEL AT EACH CURB HORIZONTAL REBAR, CENTERED ON THE JOINT, AS PER DETAIL.
4. EXPANSION JOINTS SHALL BE INSTALLED WITH A 3/4" CHAMFER BUILT INTO THE FORM WORK, IN ADDITION TO THE FIBER EXPANSION JOINT MATERIAL.
5. PROVIDE A CONTROL JOINT AT EACH FENCE POST WHERE APPLICABLE. THE VERTICAL AND HORIZONTAL JOINT SHALL BE A 3/4" CHAMFER BUILT INTO THE FORM WORK.
6. ALL EXPANSION JOINTS SHALL BE SEALED PER SPECIFICATION.
7. NO SCORE JOINTS ARE REQUIRED ON TALL CURBS.

FINISHES:
EDGEBANDS AND CURBS: MEDIUM BROOM
WALL AND TALL CURBS: MEDIUM SAND BLAST - TOP AND SIDES

A EDGEBAND AND TALL CURB NOTES NTS

VERDE DESIGN
LANDSCAPE ARCHITECTURE
CIVIL ENGINEERING
SPORT PLANNING & DESIGN
3685 Main St. Suite 350
Riverside, CA 92501
tel: 951.221.3142
fax: 408.985.7260
www.VerdeDesignInc.com

City of Duarte

CLIENT

DUARTE PARK REDEVELOPMENT

1344 Bloomdale St, Duarte, CA 91010

100% DD SUB SET	11.07.25
85% CD SUB SET	12.19.25
90% CD SUB SET	06.26.26

REVISIONS

PLAN CHECK RESPONSE #01	08.21.26

REGISTERED LANDSCAPE ARCHITECT
MARK S. BADIKIAN
No. 4089
Signature
EXPIRATION DATE: JULY 2027
STATE OF CALIFORNIA

SEAL / SIGNATURE

JOB NO.	2514100
DRAWN	CR
CHECK	CG

CONSTRUCTION DETAILS

SHEET
LD1.1

10/15/2025 4:49:44 PM