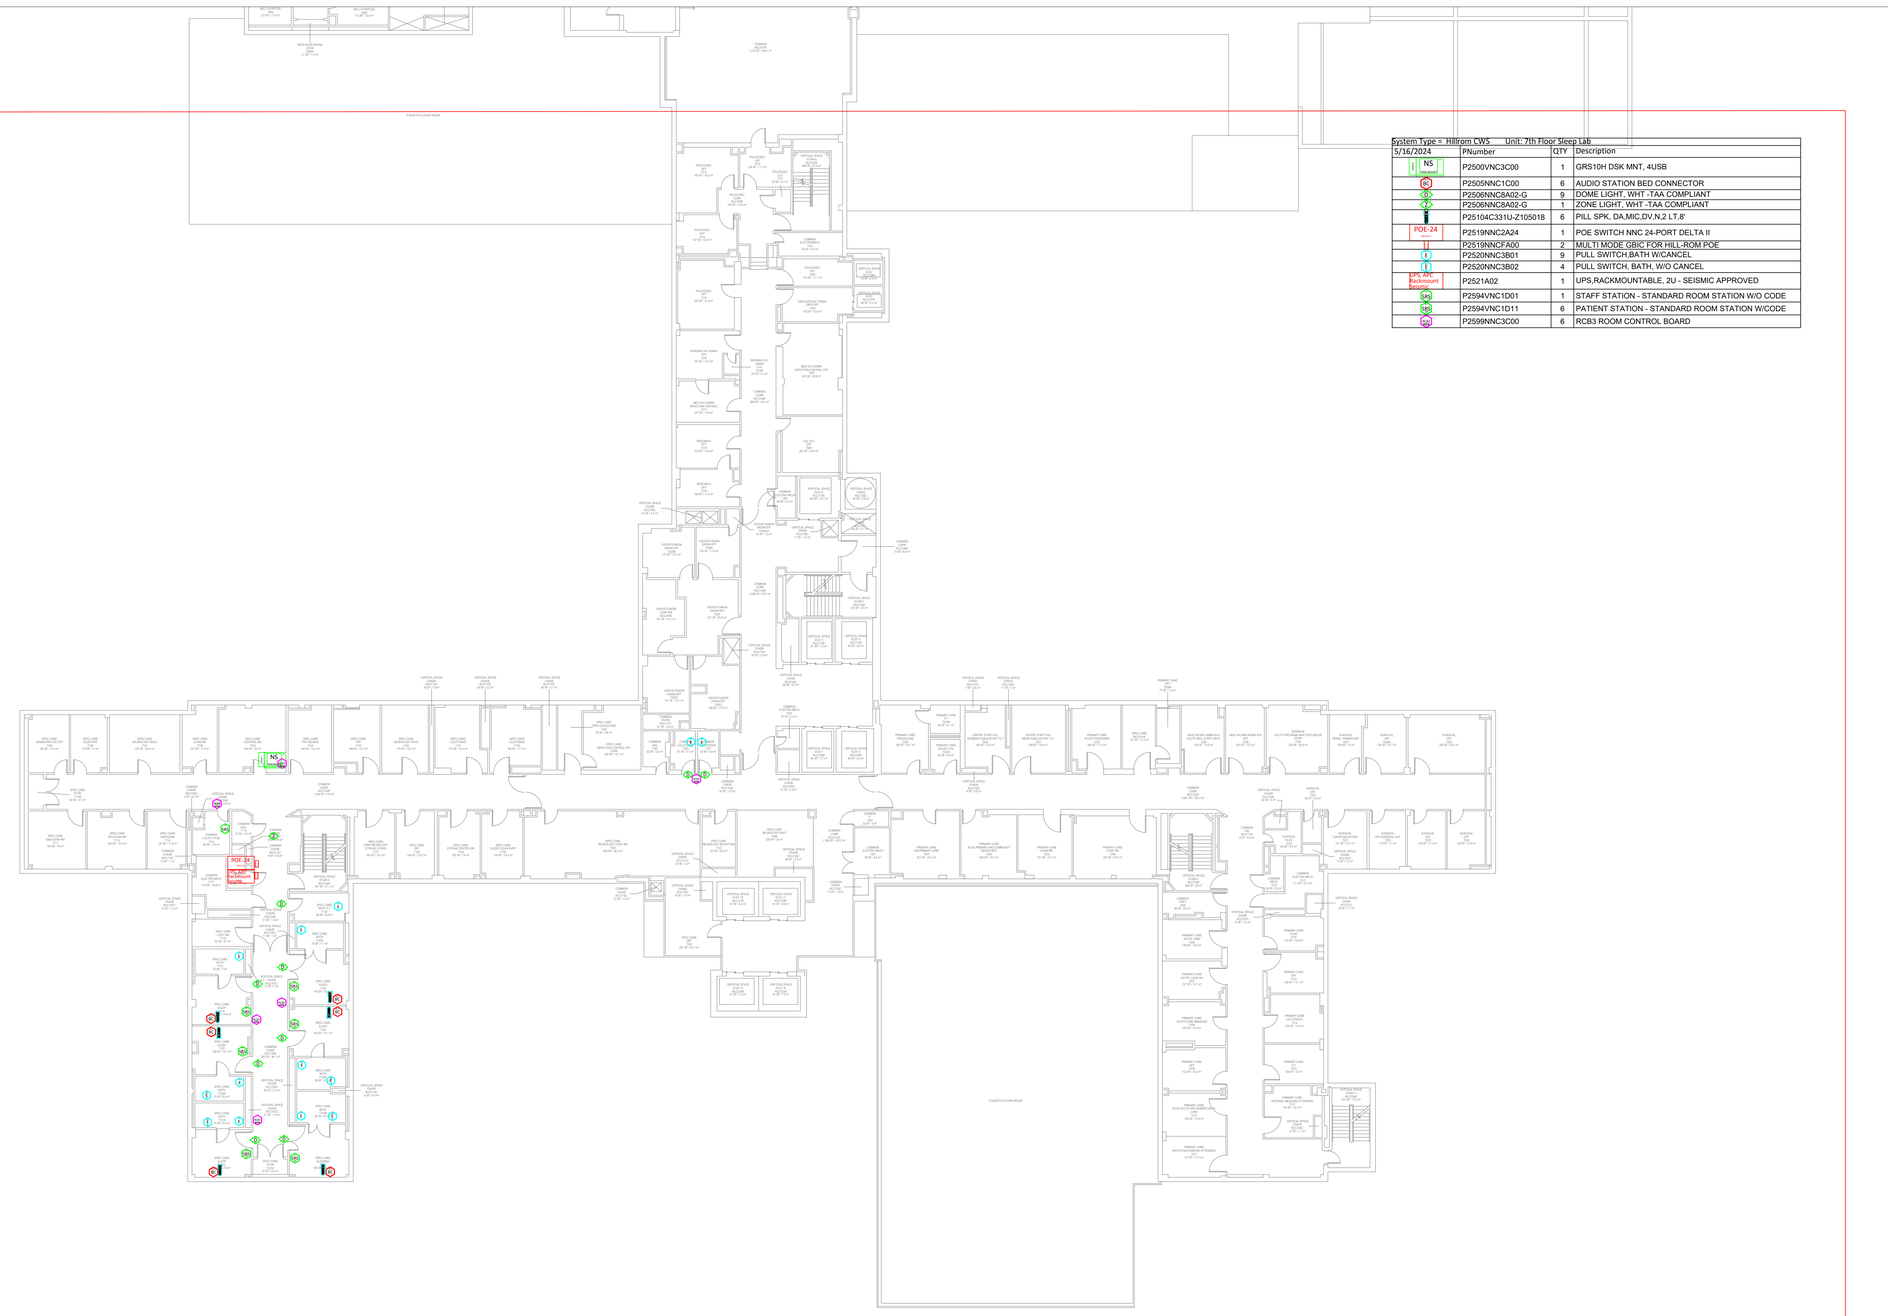


System Type = Hillrom CWS Unit: 7th Floor Steep Lab

5/16/2024	PNumber	QTY	Description
NS	P2500VNC3C00	1	GRS10H DSK MNT, 4USB
RC	P2505NNC1C00	6	AUDIO STATION BED CONNECTOR
D	P2506NNC8A02-G	9	DOME LIGHT, WHT -TAA COMPLIANT
Z	P2506NNC8A02-G	1	ZONE LIGHT, WHT -TAA COMPLIANT
	P25104C331U-Z105018	6	PILL SPK, DA,MIC,DV,N,2 LT,8'
POE-24	P2519NNC2A24	1	POE SWITCH NNC 24-PORT DELTA II
	P2519NNCFA00	2	MULTI MODE GBIC FOR HILL-ROM POE
E	P2520NNC3B01	9	PULL SWITCH,BATH W/CANCEL
E	P2520NNC3B02	4	PULL SWITCH, BATH, W/O CANCEL
UPS, RK, Rackmount Seismic	P2521A02	1	UPS,RACKMOUNTABLE, 2U - SEISMIC APPROVED
SAS	P2594VNC1D01	1	STAFF STATION - STANDARD ROOM STATION W/O CODE
SAS	P2594VNC1D11	6	PATIENT STATION - STANDARD ROOM STATION W/CODE
RCB	P2599NNC3C00	6	RCB3 ROOM CONTROL BOARD

N

NOTICE
The drawings and all information thereon is property of:
BAXTER HEALTHCARE CORPORATION
BATESVILLE, INDIANA
This drawing and information thereon, is confidential and must not be made public, copied, or used to disadvantage of said Baxter Healthcare Corporation
The drawing and all information is subject to return to Baxter on demand.

BAXTER
NURSE CALL SOLUTIONS
1225 CRESCENT GREEN
SUITE 200
CARY, NC 27518
www.hillrom.com

Hillrom™
Hillrom is a part of Baxter

Revision Date	Revised by	Comments

Revision History

Drawing Information
09 DWG QWAQ15097-01 VAMC 521 BIRMINGHAM 7TH FLOOR.dwg
Sheet Number 10
Total Sheets 12
Drawing Scale 1" = 20'
U.L. LISTED

Project Information
REPLACE NURSE CALL SYSTEM
Proposal #QWAQ15097-02
NURSE CALL LAYOUT

Customer Information
610128
VETERANS AFFAIR MEDICAL CENTER 521
700 19TH ST S
BIRMINGHAM AL 352331927