


Dental

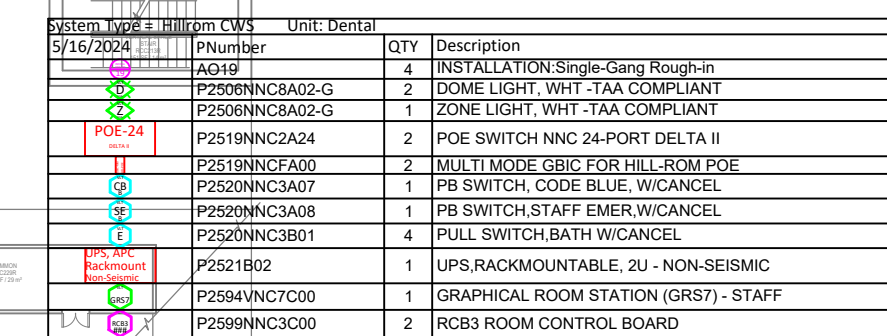




System Type = Hilarom CWS Unit: 2nd FL 2 C Client			
5/16/2024	PNumber	QTY	Description
	AD15	20	INSTALLATION Single-Stage Rough-In
	P2509VNC3J00	1	GRS10L DSK MNT, 4USB
	P2509NNCBA02-C	21	DOHE LIGHT, WHT -TAA COMPLIANT
	P2509NNCBA02-C	2	ZONE LIGHT, WHT -TAA COMPLIANT
	P2509NNCB001	4	PULL SWITCH,BATH W/CANCEL
	P2594VNC1D11	16	PATIENT STATION - STANDARD ROOM STATION W/CODE
	P2509NNC3J00	14	RCB3 ROOM CONTROL BOARD

Ophthalmology

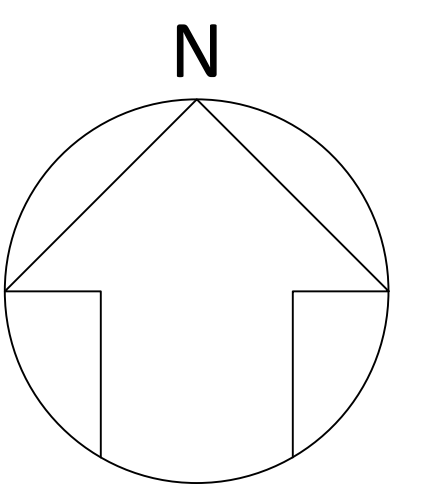

**PRELIMINARY
DRAWING ONLY**
12/07/2023
**DO NOT USE FOR
CONSTRUCTION**

DRAWN BY: LPK
CHECKED BY:

610128		
VETERANS AFFAIR MEDICAL CENTER 521		
700 19TH ST S		
BIRMINGHAM	AL	352331927

BAXTER
NURSE CALL SOLUTIONS
1225 CRESCENT GREEN
SUITE 200
CARY, NC 27518
www.hillrom.com



Revision Date	Revised by	Comments
Revision History		

<u>Drawing Information</u>	
02 DWG QWAQ15097-02 VAMC 521 BIRMINGHAM 2ND FLOOR.dwg	
<u>Sheet Number</u>	<u>Total Sheets</u>
3	12
Drawing Scale	1" = 20'

Project Information
REPLACE NURSE CALL SYSTEM
Proposal #QWAQ15097-01
NURSE CALL LAYOUT

Customer Information