

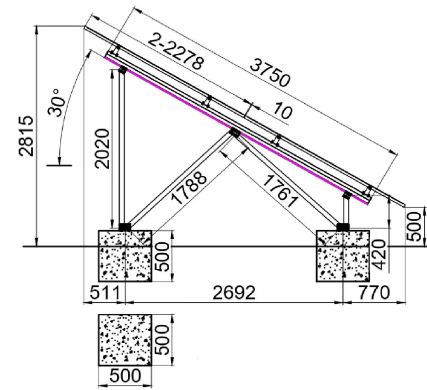
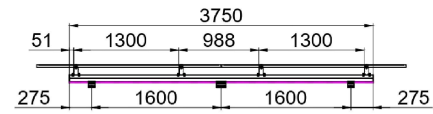
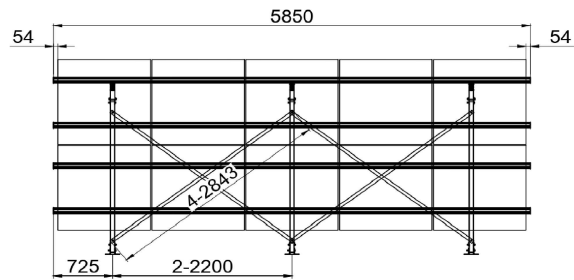


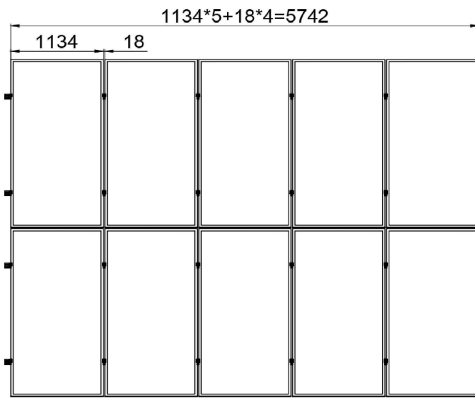

Project condition:
Panel dimension: 2278*1134*30 mm
Tilt angle: 30°
Max wind speed: 150 km/h
Clearance distance: 500 mm

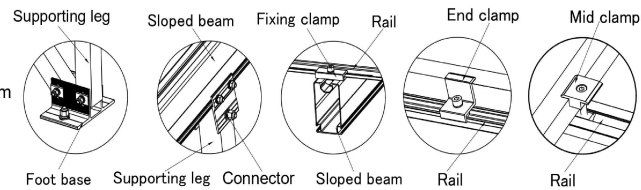

- 1 - 35% CONCEPT DRAWINGS
2 - 95% DESIGN SUBMITTAL
3 - 100% DESIGN SUBMITTAL

- CIVIL
ARCHITECTURAL
STRUCTURAL
MECHANICAL
ELECTRICAL
PLUMBING

NO.	REVISION	DATE

PROJECT LOCATION:

SITE NAME:

CIVIL DESIGN BY:
STRUCTURAL DESIGN BY:
MECHANICAL DESIGN BY:
ELECTRICAL DESIGN BY:
DRAWN BY:
CHECKED BY:
APPROVED BY:

SHEET NUMBER: 03
SCALE: NTS
SHEET NAME: