



RCM architects
322 south main street
findlay, ohio 45840
419-424-9790
419-424-3653 fax
www.rcmarchitects.com

ADDENDUM NO. 3

Date: October 14, 2026

Re: Seneca County Ag Office Renovation

To: ALL BIDDERS:

This addendum supplements and amends the original drawings and specifications, and shall be taken into account in preparing proposals, and shall become a part of the contract documents. Indicate receipt for ALL addenda on your Bid Form.

A. SPECIFICATIONS:

1. Section 087100 – Door hardware Schedule (Reissued)
 - a. Updated the hardware included in hardware sets INT 5, INT 7, INT 12, INT 13, INT 21, as shown.
 - b. Added new hardware set EXT 4, as shown.
2. Section 324000 – Site Improvements (Not Reissued)
 - a. Modified sub section 2.4.B.i to update the flagpole height to be 25' in lieu of 35'.

B. DRAWINGS

1. Drawing A1.1 – Enlarged Proposed Floor Plan (Sheet Reissued):
 - a. Eliminated card readers from doors 100A, 127, 129, 134A, 142A & 143.
2. Drawing A1.4 – Finish Schedule, Material Schedule & Enlarged Floor Plan (Sheet Reissued):
 - a. Updated Luxury Vinyl Tile (LVT-2) pattern to be Branching Out 5mm 20 mil 4480V in lieu of Branching Out Coretec 12 4308V, as shown.
3. Drawing A8.0 – Door Types (Drawing Reissued):
 - a. Updated hardware on door type 'INT 5', see sheet.
 - b. Updated hardware on door type 'INT 7', see sheet.
 - c. Updated hardware on door type 'INT 12', see sheet.
4. Drawing A8.1 – Door Types (drawings Reissued):
 - a. Updated hardware on door type 'INT 13', see sheet.
 - b. Updated hardware on door type 'INT 21', see sheet.
5. Drawings A8.2 – Door Types, Window Types, Head and Jamb Details (Drawing Reissued):
 - a. Eliminated Door 134A from door type 'EXT 2', see sheet.
 - b. Added new door type 'EXT 4' for door 134A, see sheet.
 - c. Added window type 'C', see sheet.

6. Drawings S1.0 – Existing Foundation Plan (Drawing Reissued):
 - a. Added frost stoop to match architectural drawings, see sheet.
7. Drawing E0.0 – Electrical Legend and Detail Sheet (Drawing Reissued):
 - a. Luminaire Schedule:
 1. Modified 'L3' fixture manufacturer/part number as shown on sheet.
 - b. Added window type 'C', see sheet.
8. Drawing E4.0 – Electrical Floor Plan (Drawing Reissued):
 - a. Removed card reader power supply from doors: 100A, 127, 129, 134A, 142A, 143 as shown on plan.

END OF ADDENDUM NO. 3

Attachments: Specification Section 087100 – Door Hardware

A1.1

A1.4

A8.0

A8.1

A8.2

S1.0

E0.0

E4.0

cc: Bid Express

SECTION 087100 – DOOR HARDWARE SCHEDULE

PART 1 - GENERAL

1.1 RELATED DOCUMENTS

- A. Drawings and general provisions of the Contract, including General and Supplementary Conditions and Division 1 Specification Sections, apply to this Section.

1.2 SUMMARY

- A. This Section references specification sections relating to commercial door hardware for the following:
 - 1. Swinging doors.
 - 2. Sliding Doors.
 - 3. Other doors to the extent indicated.
- B. Commercial door hardware includes, but is not necessarily limited to, the following:
 - 1. Mechanical door hardware.
 - 2. Electromechanical and access control door hardware.
 - 3. Electromechanical and access control door hardware power supplies, back-ups and surge protection.
 - 4. Automatic operators.
 - 5. Cylinders specified for doors in other sections.
- C. Related Sections:
 - 1. Division 08 Section “Door Hardware”.
- D. Codes and References: Comply with the version adopted by the Authority Having Jurisdiction.
 - 1. ANSI A117.1 - Accessible and Usable Buildings and Facilities.
 - 2. ICC/IBC - International Building Code.
 - 3. NFPA 70 - National Electrical Code.
 - 4. NFPA 80 - Fire Doors and Windows.
 - 5. NFPA 101 - Life Safety Code.
 - 6. NFPA 105 - Installation of Smoke Door Assemblies.
 - 7. State Building Codes, Local Amendments.
- E. Standards: Reference Related Sections for requirements regarding compliance with applicable industry standards.

1.3 SUBMITTALS

- A. Product Data: Manufacturer's product data sheets including installation details, material descriptions, dimensions of individual components and profiles, operational descriptions and finishes.
- B. Door Hardware Schedule: Prepared by or under the supervision of supplier, detailing fabrication and assembly of door hardware, as well as procedures and diagrams. Coordinate the final Door Hardware Schedule with doors, frames, and related work to ensure proper size, thickness, hand, function, and finish of door hardware.
 - 1. Format: Comply with scheduling sequence and vertical format in DHI's "Sequence and Format for the Hardware Schedule."
 - 2. Organization: Organize the Door Hardware Schedule into door hardware sets indicating complete designations of every item required for each door or opening. Organize door hardware sets in same order as in the Door Hardware Sets at the end of Part 3. Submittals that do not follow the same format and order as the Door Hardware Sets will be rejected and subject to resubmission.
 - 3. Content: Include the following information:
 - a. Type, style, function, size, label, hand, and finish of each door hardware item.
 - b. Manufacturer of each item.
 - c. Fastenings and other pertinent information.
 - d. Location of door hardware set, cross-referenced to Drawings, both on floor plans and in door and frame schedule.
 - e. Explanation of abbreviations, symbols, and codes contained in schedule.
 - f. Mounting locations for door hardware.
 - g. Door and frame sizes and materials.
 - 4. Submittal Sequence: Submit the final Door Hardware Schedule at earliest possible date, particularly where approval of the Door Hardware Schedule must precede fabrication of other work that is critical in the Project construction schedule. Include Product Data, Samples, Shop Drawings of other work affected by door hardware, and other information essential to the coordinated review of the Door Hardware Schedule.
- C. Keying Schedule: Prepared under the supervision of the Owner, separate schedule detailing final keying instructions for locksets and cylinders in writing. Include keying system explanation, door numbers, key set symbols, hardware set numbers and special instructions. Owner to approve submitted keying schedule prior to the ordering of permanent cylinders.
- D. Product Test Reports: Indicating compliance with cycle testing requirements, based on evaluation of comprehensive tests performed by manufacturer and witnessed by a qualified independent testing agency.
- E. Operating and Maintenance Manuals: Provide manufacturers operating and maintenance manuals for each item comprising the complete door hardware installation in quantity as required in Division 01, Closeout Submittals. The manual to include the name, address, and contact information of the manufacturers providing the hardware and their nearest service representatives.

The final copies delivered after completion of the installation test to include "as built" modifications made during installation, checkout, and acceptance.

- F. Warranties and Maintenance: Special warranties and maintenance agreements specified in the Related Sections.

1.4 DELIVERY, STORAGE, AND HANDLING

- A. Inventory door hardware on receipt and provide secure lock-up and shelving for door hardware delivered to Project site. Do not store electronic access control hardware, software or accessories at Project site without prior authorization.
- B. Tag each item or package separately with identification related to the final Door Hardware Schedule, and include basic installation instructions with each item or package.
- C. Deliver, as applicable, permanent keys, cylinders, cores, access control credentials, software and related accessories directly to Owner via registered mail or overnight package service. Instructions for delivery to the Owner shall be established at the "Keying Conference".

1.5 WARRANTY

- A. General Warranty: Reference Division 01, General Requirements. Special warranties specified in this Article shall not deprive Owner of other rights Owner may have under other provisions of the Contract Documents and shall be in addition to, and run concurrent with, other warranties made by Contractor under requirements of the Contract Documents.

1.6 MAINTENANCE SERVICE

- A. Maintenance Tools and Instructions: Furnish a complete set of specialized tools and maintenance instructions as needed for Owner's continued adjustment, maintenance, and removal and replacement of door hardware.

PART 2 - PRODUCTS

2.1 SCHEDULED DOOR HARDWARE

- A. Refer to "PART 3 – EXECUTION" for required specification sections.

PART 3 - EXECUTION

3.1 DOOR HARDWARE SETS

- A. The door hardware sets represent the design intent and direction of the owner and architect. They are a guideline only and should not be considered a detailed hardware schedule. Discrepancies, conflicting hardware and missing items should be brought to the attention of the architect with corrections made prior to the bidding process. Omitted items not included in a hardware set should

be scheduled with the appropriate additional hardware required for proper application and functionality.

1. Quantities listed are for each pair of doors, or for each single door.
 2. The supplier is responsible for handing and sizing all products.
 3. Where multiple options for a piece of hardware are given in a single line item, the supplier shall provide the appropriate application for the opening.
 4. At existing openings with new hardware the supplier shall field inspect existing conditions prior to the submittal stage to verify the specified hardware will work as required. Provide alternate solutions and proposals as needed.
- B. Products listed in the hardware sets shall be supplied by and in accordance with the requirements described in the specification section as noted for each item.
1. Section 08 71 00 – Door Hardware.
- C. Manufacturer's Abbreviations:
1. MK - McKinney
 2. PE - Pemko
 3. RO - Rockwood
 4. SA - SARGENT
 5. HS - HES
 6. NO - Norton Rixson
 7. OT - Other
 8. SU – Securitron
 9. SC – Schlage
 10. AC - Accentra

Hardware Sets

Set: EXT 1.0

Doors: 100, 110A

1 Continuous Hinge	CFM_SLF-HD1-M x DOOR HEIGHT		PE 087100
1 Rim Exit Device, Storeroom	DG164 16 PE8804 Less Pull	US32D	SA 087100
1 Cylinder Core	DG1 6300	US15	SA 087100
1 Bridge Rectifier	2005M3		HS 087100 ⚡
1 ElectroLynx Adaptor	2004M		HS 087100 ⚡
1 Electric Strike	9600	630	HS 087100 ⚡
1 Latch Guard	320CXL	32D	RO 087100
1 Door Pull	RM5277-24 Mtg-Type 12XHD	US32D	RO 084126
1 Drop Plate (PA)	7788	689	NO 087100
1 Blade Stop Spacer	6891	689	NO 087100
1 Door Closer	R7500 (or) PR7500 as required	689	NO 087100
1 Concealed Overhead Stop	6-X36	630	NO 087100
1 Perimeter/Mtg Stile Seal	BY FRAME / DOOR SUPPLIER		OT
1 Sweep (w/drip edge)	3452CNB x Width of Door		PE 087100
1 Threshold	278x292AFGPK MSES25SS x Length as required		PE 087100
1 Frame Harness	QC-C1500P		MK 087100 ⚡

1 Wiring Diagram	WD-SYSPK (Point to Point & Riser)		SA 087100
1 Card Reader	By Owner		OT ⚡
1 Door Position Switch	DPS-M/W-BK		SU 087100 ⚡
1 Power Supply	AQL4-R8E1		SU 087100 ⚡

Notes: DOOR NORMALLY CLOSED AND SECURE. PRESENTING VALID CREDENTIAL TO EXTERIOR CARD READER OPENS ELECTRIC STRIKE, ALLOWING ENTRY. KEY TEMPORARILY UNLOCKS DOOR TO PROVIDE ACCESS BUT EXIT DEVICE CAN BE DOGGED TO PROVIDE FREE PASSAGE. INTERIOR PUSH BAR ALWAYS OPERABLE.

Set: EXT 2.0

Doors: 149A

3 Hinge, Full Mortise, Hvy Wt	T4A3386 NRP	US32D	MK 087100
1 Rim Exit Device, Storeroom	DG164 16 PE8804 NEL	US32D	SA 087100
1 Cylinder Core	DG1 6300	US15	SA 087100
1 Bridge Rectifier	2005M3		HS 087100 ⚡
1 ElectroLynx Adaptor	2004M		HS 087100 ⚡
1 Electric Strike	9600	630	HS 087100 ⚡
1 Latch Guard	320CXL	32D	RO 087100
1 Concealed Overhead Stop	6-X36	630	NO 087100
1 Door Closer	R7500 (or) PR7500 as required	689	NO 087100
2 Peephole Viewer	622	DCRM	RO 087100
1 Kick Plate	K1050 10" CSK BEV	US32D	RO 087100
1 Gasketing	303AV TKSP x Head & Jambs		PE 087100

1 Sweep (w/drip edge)	3452CNB x Width of Door 278x292AFGPK		PE 087100	
1 Threshold	MSES25SS x Length as required		PE 087100	
1 Frame Harness	QC-C1500P		MK 087100	⚡
1 Wiring Diagram	WD-SYSPK (Point to Point & Riser)		SA 087100	
1 Card Reader	By Owner		OT	⚡
1 Door Position Switch	DPS-M/W-BK		SU 087100	⚡
1 Power Supply	AQL4-R8E1		SU 087100	⚡

Notes: DOOR NORMALLY CLOSED AND SECURE. PRESENTING VALID CREDENTIAL TO EXTERIOR CARD READER OPENS ELECTRIC STRIKE, ALLOWING ENTRY. KEY TEMPORARILY UNLOCKS DOOR TO PROVIDE ACCESS BUT EXIT DEVICE CAN BE DOGGED TO PROVIDE FREE PASSAGE. INTERIOR PUSH BAR ALWAYS OPERABLE.

Set: EXT 3.0

Doors: 124A

3 Hinge, Full Mortise, Hvy Wt	T4A3386 NRP	US32D	MK 087100	
1 Storeroom Lock	DG164 10XG04 LL	US26D	SA 087100	
1 Cylinder Core	DG1 6300	US15	SA 087100	
1 Bridge Rectifier	2005M3		HS 087100	⚡
1 ElectroLynx Adaptor	2004M		HS 087100	⚡
1 Electric Strike	1600-CS	630	HS 087100	⚡
1 Latch Guard	320CXL	32D	RO 087100	
1 Concealed Overhead Stop	6-X36	630	NO 087100	
1 Door Closer	R7500 (or) PR7500 as required	689	NO 087100	

1 Kick Plate	K1050 10" CSK BEV	US32D	RO 087100
1 Gasketing	303AV TKSP x Head & Jambs		PE 087100
1 Sweep (w/drip edge)	3452CNB x Width of Door		PE 087100
1 Threshold	278x292AFGPK MSES25SS x Length as required		PE 087100
1 Frame Harness	QC-C1500P		MK 087100 ⚡
1 Wiring Diagram	WD-SYSPK (Point to Point & Riser)		SA 087100
1 Card Reader	By Owner		OT ⚡
1 Door Position Switch	DPS-M/W-BK		SU 087100 ⚡
1 Power Supply	AQL4-R8E1		SU 087100 ⚡

Notes: DOOR NORMALLY CLOSED AND SECURE. PRESENTING VALID CREDENTIAL TO EXTERIOR CARD READER OPENS ELECTRIC STRIKE, ALLOWING ENTRY. KEY TEMPORARILY UNLOCKS DOOR TO PROVIDE ACCESS. INTERIOR LEVER ALWAYS OPERABLE.

Set: EXT 4.0

Doors: 134A

Hinge, Full			
3 Mortise, Hvy Wt	T4A3386 NRP	US32D	MK 087100
1 Keypad Lock	AU NTM618 LC	626	AC 087100
1 Cylinder Core	DG1 6300	US15	SA 087100
1 Latch Guard	320CXL	32D	RO 087100
1 Door Closer	R7500 (or) PR7500 as required	689	NO 087100
2 Peephole Viewer	622	DCRM	RO 087100
1 Kick Plate	K1050 10" CSK BEV	US32D	RO 087100

1 Concealed Overhead Stop	6-X36	630	NO 087100
1 Gasketing	303AV TKSP x Head & Jambs		PE 087100
1 Sweep (w/ drip edge)	3452CNB x Width of Door		PE 087100
1 Threshold	MSES25SS x Length as required		PE 087100
1 Door Position Switch	DPS-M/W-BK		SU 087100



Notes: DOOR NORMALLY CLOSED AND SECURE. ENTERING A VALID CODE TO KEYPAD LOCKSET RETRACTS BOLT, ALLOWING ENTRY. KEY OR INTERIOR THUMB-TURN LOCKS AND UNLOCKS OUTSIDE LEVER. INTERIOR LEVER ALWAYS OPERABLE

Set: INT 1.0

Doors: 123

3 Hinge, Full Mortise	TA2714-MCK	US26D	MK 087100
1 Storeroom Lock	DG164 10XG04 LL	US26D	SA 087100
1 Cylinder Core	DG1 6300	US15	SA 087100
1 Bridge Rectifier	2005M3		HS 087100 ⚡
1 ElectroLynx Adaptor	2004M		HS 087100 ⚡
1 Electric Strike	1600-CS	630	HS 087100 ⚡
1 Door Closer	R7500 (or) PR7500 as required	689	NO 087100
1 Kick Plate	K1050 10" CSK BEV	US32D	RO 087100
1 Wall Stop	403	US26D	RO 087100
3 Silencer	608-RKW		RO 087100
1 Frame Harness	QC-C1500P		MK 087100 ⚡
1 Wiring Diagram	WD-SYSPK (Point to Point & Riser)		SA 087100

1 Card Reader	By Owner	OT	⚡
1 Door Position Switch	DPS-M/W-BK	SU 087100	⚡
1 Power Supply	AQL4-R8E1	SU 087100	⚡

Notes: DOOR NORMALLY CLOSED AND SECURE. PRESENTING A VALID CREDENTIAL TO EXTERIOR CARD READER OPENS ELECTRIC STRIKE, ALLOWING ENTRY. KEY UNLOCKS OUTSIDE LEVER. INTERIOR LEVER ALWAYS OPERABLE.

Set: INT 2.0

Doors: 109, 135

3 Hinge, Full Mortise	TA2714-MCK	US26D	MK 087100
1 Office Lock	DG160 10XG05 LL	US26D	SA 087100
1 Cylinder Core	DG1 6300	US15	SA 087100
1 Wall Stop	403	US26D	RO 087100
3 Silencer	608-RKW		RO 087100

Notes: INTERIOR LEVER ALWAYS OPERABLE. KEY OR PUSH BUTTON UNLOCKS AND LOCKS OUTSIDE LEVER.

Set: INT 3.0

Doors: 118, 136

3 Hinge, Full Mortise	TA2714-MCK	US26D	MK 087100
1 Office Lock	DG160 10XG05 LL	US26D	SA 087100
1 Cylinder Core	DG1 6300	US15	SA 087100
Concealed			
1 Overhead Stop	6-X36	630	NO 087100
3 Silencer	608-RKW		RO 087100

Notes: INTERIOR LEVER ALWAYS OPERABLE. KEY OR PUSH BUTTON UNLOCKS AND LOCKS OUTSIDE LEVER.

Set: INT 4.0

Doors: 124, 125

3 Hinge, Full Mortise	TA2714-MCK	US26D	MK 087100
1 Office Lock	DG160 10XG05 LL	US26D	SA 087100
1 Cylinder Core	DG1 6300	US15	SA 087100
1 Wall Stop	403	US26D	RO 087100
3 Silencer	608-RKW		RO 087100

Notes: INTERIOR LEVER ALWAYS OPERABLE. KEY OR PUSH BUTTON UNLOCKS AND LOCKS OUTSIDE LEVER.

Set: INT 5.0

Doors: 129

3 Hinge, Full Mortise	TA2714-MCK	US26D	MK 087100
1 Keypad Lock	AU NTM618 LC	626	AC 087100
1 Cylinder Core	DG1 6300	US15	SA 087100
1 Door Closer	R7500 (or) PR7500 as required	689	NO 087100
1 Kick Plate	K1050 10" CSK BEV	US32D	RO 087100
Concealed			
1 Overhead Stop	6-X36	630	NO 087100
3 Silencer	608-RKW		RO 087100
1 Door Position Switch	DPS-M/W-BK		SU 087100 ⚡

Notes: DOOR NORMALLY CLOSED AND SECURE. ENTERING A VALID CODE TO KEYPAD LOCKSET RETRACTS BOLT, ALLOWING ENTRY. KEY OR INTERIOR THUMB-TURN LOCKS AND UNLOCKS OUTSIDE LEVER. INTERIOR LEVER ALWAYS OPERABLE

Set: INT 6.0

Doors: 100B

3	Hinge, Full Mortise	TA2714-MCK	US26D	MK	087100	
1	Storeroom Lock	DG164 10XG04 LL	US26D	SA	087100	
1	Cylinder Core	DG1 6300	US15	SA	087100	
1	Bridge Rectifier	2005M3		HS	087100	⚡
1	ElectroLynx Adaptor	2004M		HS	087100	⚡
1	Electric Strike	1600-CS	630	HS	087100	⚡
1	Door Closer	R7500 (or) PR7500 as required	689	NO	087100	
1	Kick Plate	K1050 10" CSK BEV	US32D	RO	087100	
1	Wall Stop	403	US26D	RO	087100	
1	Gasketing (head/jamb)	S88BL		PE	087100	
1	Frame Harness	QC-C1500P		MK	087100	⚡
1	Wiring Diagram	WD-SYSPK (Point to Point & Riser)		SA	087100	
1	Card Reader	By Owner		OT		⚡
1	Door Position Switch	DPS-M/W-BK		SU	087100	⚡
1	Power Supply	AQL4-R8E1		SU	087100	⚡

Notes: DOOR NORMALLY CLOSED AND SECURE. A VALID CREDENTIAL TO EXTERIOR CARD READER OPENS ELECTRIC STRIKE, ALLOWING ENTRY. KEY UNLOCKS OUTSIDE LEVER. INTERIOR LEVER ALWAYS OPERABLE.

Set: INT 7.0

Doors: 143

3 Hinge, Full Mortise	TA2714-MCK NRP	US26D	MK 087100
1 Keypad Lock	AU NTM618 LC	626	AC 087100
1 Cylinder Core	DG1 6300	US15	SA 087100
1 Latch Guard	320CXL	32D	RO 087100
1 Door Closer	R7500 (or) PR7500 as required	689	NO 087100
1 Kick Plate	K1050 10" CSK BEV	US32D	RO 087100
1 Wall Stop	403	US26D	RO 087100
3 Silencer	608-RKW		RO 087100
1 Door Position Switch	DPS-M/W-BK		SU 087100 ⚡

Notes: DOOR NORMALLY CLOSED AND SECURE. ENTERING A VALID CODE TO KEYPAD LOCKSET RETRACTS BOLT, ALLOWING ENTRY. KEY OR INTERIOR THUMB-TURN LOCKS AND UNLOCKS OUTSIDE LEVER. INTERIOR LEVER ALWAYS OPERABLE

Set: INT 8.0

Doors: 121, 122

3 Hinge, Full Mortise	TA2714-MCK	US26D	MK 087100
1 Storeroom Lock	DG164 10XG04 LL	US26D	SA 087100
1 Cylinder Core	DG1 6300	US15	SA 087100
1 Bridge Rectifier	2005M3		HS 087100 ⚡
1 ElectroLynx Adaptor	2004M		HS 087100 ⚡
1 Electric Strike	1600-CS	630	HS 087100 ⚡
1 Door Closer	R7500 (or) PR7500 as required	689	NO 087100
1 Kick Plate	K1050 10" CSK BEV	US32D	RO 087100
1 Wall Stop	403	US26D	RO 087100

1 Gasketing (head/jamb)	S88BL		PE 087100
1 Frame Harness	QC-C1500P		MK 087100 ⚡
1 Wiring Diagram	WD-SYSPK (Point to Point & Riser)		SA 087100
1 Card Reader	By Owner		OT ⚡
1 Door Position Switch	DPS-M/W-BK		SU 087100 ⚡
1 Power Supply	AQL4-R8E1		SU 087100 ⚡

Notes: DOOR NORMALLY CLOSED AND SECURE. PRESENTING A VALID CREDENTIAL TO EXTERIOR CARD READER OPENS ELECTRIC STRIKE, ALLOWING ENTRY. KEY UNLOCKS OUTSIDE LEVER. INTERIOR LEVER ALWAYS OPERABLE.

Set: INT 9.0

Doors: 128

3 Hinge, Full Mortise	TA2714-MCK	US26D	MK 087100
1 Office Lock	DG160 10XG05 LL	US26D	SA 087100
1 Cylinder Core	DG1 6300	US15	SA 087100
1 Door Closer	R7500 (or) PR7500 as required	689	NO 087100
1 Kick Plate	K1050 10" CSK BEV	US32D	RO 087100
1 Wall Stop	403	US26D	RO 087100
3 Silencer	608-RKW		RO 087100

Notes: INTERIOR LEVER ALWAYS OPERABLE. KEY OR PUSH BUTTON UNLOCKS AND LOCKS OUTSIDE LEVER.

Set: INT 10.0

Doors: 134

Hinge, Full			
3 Mortise, Hvy Wt	T4A3786	US26D	MK 087100
1 Office Lock	DG160 10XG05 LL	US26D	SA 087100
1 Cylinder Core	DG1 6300	US15	SA 087100
1 Door Closer	R7500 (or) PR7500 as required	689	NO 087100
1 Kick Plate	K1050 10" CSK BEV	US32D	RO 087100
Concealed			
1 Overhead Stop	6-X36	630	NO 087100
3 Silencer	608-RKW		RO 087100

Notes: INTERIOR LEVER ALWAYS OPERABLE. KEY OR PUSH BUTTON UNLOCKS AND LOCKS OUTSIDE LEVER.

Set: INT 11.0

Doors: 142

3 Hinge, Full Mortise	TA2714-MCK	US26D	MK 087100
1 Office Lock	DG160 10XG05 LL	US26D	SA 087100
1 Cylinder Core	DG1 6300	US15	SA 087100
Concealed			
1 Overhead Stop	6-X36	630	NO 087100
1 Door Closer	R7500 (or) PR7500 as required	689	NO 087100
1 Kick Plate	K1050 10" CSK BEV	US32D	RO 087100
3 Silencer	608-RKW		RO 087100

Notes: INTERIOR LEVER ALWAYS OPERABLE. KEY OR PUSH BUTTON UNLOCKS AND LOCKS OUTSIDE LEVER.

Set: INT 12.0

Doors: 142A

3 Hinge, Full Mortise	TA2714-MCK NRP	US26D	MK 087100
1 Keypad Lock	AU NTM618 LC	626	AC 087100
1 Cylinder Core Concealed	DG1 6300	US15	SA 087100
1 Overhead Stop	6-X36	630	NO 087100
1 Door Closer	R7500 (or) PR7500 as required	689	NO 087100
1 Kick Plate	K1050 10" CSK BEV	US32D	RO 087100
3 Silencer	608-RKW		RO 087100
1 Door Position Switch	DPS-M/W-BK		SU 087100 ⚡

Notes: DOOR NORMALLY CLOSED AND SECURE. ENTERING A VALID CODE TO KEYPAD LOCKSET RETRACTS BOLT, ALLOWING ENTRY. KEY OR INTERIOR THUMB-TURN LOCKS AND UNLOCKS OUTSIDE LEVER. INTERIOR LEVER ALWAYS OPERABLE

Set: INT 13.0

Doors: 127

3 Hinge, Full Mortise, Hvy Wt	T4A3786 NRP	US26D	MK 087100
1 Keypad Lock	AU NTM618 LC	626	AC 087100
1 Cylinder Core	DG1 6300	US15	SA 087100
1 Door Closer	R7500 (or) PR7500 as required	689	NO 087100
1 Kick Plate	K1050 10" CSK BEV	US32D	RO 087100
1 Wall Stop	403	US26D	RO 087100
3 Silencer	608-RKW		RO 087100

1 Door Position **DPS-M/W-BK** SU 087100 ⚡
Switch

Notes: DOOR NORMALLY CLOSED AND SECURE. ENTERING A VALID CODE TO KEYPAD LOCKSET RETRACTS BOLT, ALLOWING ENTRY. KEY OR INTERIOR THUMB-TURN LOCKS AND UNLOCKS OUTSIDE LEVER. INTERIOR LEVER ALWAYS OPERABLE

Set: INT 14.0

Doors: **104, 105, 106, 108, 111, 126**

3 Hinge, Full Mortise	TA2714-MCK	US26D	MK 087100
1 Office Lock	DG160 10XG05 LL	US26D	SA 087100
1 Cylinder Core	DG1 6300	US15	SA 087100
1 Wall Stop	403	US26D	RO 087100
3 Silencer	608-RKW		RO 087100

Notes: INTERIOR LEVER ALWAYS OPERABLE. KEY OR PUSH BUTTON UNLOCKS AND LOCKS OUTSIDE LEVER.

Set: INT 15.0

Doors: **103**

6 Hinge, Full Mortise	TA2714-MCK	US26D	MK 087100
1 Dust Proof Strike	570	US26D	RO 087100
2 Flush Bolt (manual)	555 (or) 557 as required	US26D	RO 087100
1 Rim Exit Device, Storeroom	DG164 16 PE8804 NEL	US26D	SA 087100
1 Cylinder Core Concealed	DG1 6300	US15	SA 087100
2 Overhead Stop	6-X36	630	NO 087100
6 Silencer	608-RKW		RO 087100

Notes: FLUSH BOLTS KEEP EAST LEAF SECURE. KEY OPENS ACTIVE LEAF BUT OUTSIDE LEVER ALWAYS LOCKED. INTERIOR PUSH BAR ALWAYS OPERABLE

Set: INT 16.0

Doors: 113, 114, 116, 119

3 Hinge, Full Mortise	TA2714-MCK	US26D	MK 087100
1 Office Lock	DG160 10XG05 LL	US26D	SA 087100
1 Cylinder Core	DG1 6300	US15	SA 087100
1 Wall Stop	403	US26D	RO 087100
3 Silencer	608-RKW		RO 087100

Notes: INTERIOR LEVER ALWAYS OPERABLE. KEY OR PUSH BUTTON UNLOCKS AND LOCKS OUTSIDE LEVER.

Set: INT 17.0

Doors: 115, 117, 120

3 Hinge, Full Mortise	TA2714-MCK	US26D	MK 087100
1 Office Lock	DG160 10XG05 LL	US26D	SA 087100
1 Cylinder Core	DG1 6300	US15	SA 087100
Concealed			
1 Overhead Stop	6-X36	630	NO 087100
3 Silencer	608-RKW		RO 087100

Notes: INTERIOR LEVER ALWAYS OPERABLE. KEY OR PUSH BUTTON UNLOCKS AND LOCKS OUTSIDE LEVER.

Set: INT 18.0

Doors: 130, 131, 132, 133, 137, 138, 139, 140, 141

3 Hinge, Full Mortise	TA2714-MCK	US26D	MK 087100
1 Office Lock	DG160 10XG05 LL	US26D	SA 087100
1 Cylinder Core	DG1 6300	US15	SA 087100
1 Wall Stop	403	US26D	RO 087100
3 Silencer	608-RKW		RO 087100

Notes: INTERIOR LEVER ALWAYS OPERABLE. KEY OR PUSH BUTTON UNLOCKS AND LOCKS OUTSIDE LEVER.

Set: INT 19.0

Doors: 112

3	Hinge, Full Mortise	TA2714-MCK	US26D		MK 087100
1	Classroom Lock	DG160 10XG37 LL	US26D		SA 087100
1	Cylinder Core	DG1 6300	US15		SA 087100
1	Bridge Rectifier	2005M3			HS 087100 ⚡
1	ElectroLynx Adaptor	2004M			HS 087100 ⚡
1	Electric Strike	1600-CS	630		HS 087100 ⚡
1	Door Closer	R7500 (or) PR7500 as required	689		NO 087100
1	Kick Plate	K1050 10" CSK BEV	US32D		RO 087100
1	Wall Stop	403	US26D		RO 087100
3	Silencer	608-RKW			RO 087100
1	Frame Harness	QC-C1500P			MK 087100 ⚡
1	Wiring Diagram	WD-SYSPK (Point to Point & Riser)			SA 087100
1	Card Reader	By Owner			OT ⚡
1	Door Position Switch	DPS-M/W-BK			SU 087100 ⚡
1	Power Supply	AQL4-R8E1			SU 087100 ⚡

Notes: DOOR NORMALLY CLOSED AND SECURE. PRESENTING A VALID CREDENTIAL TO EXTERIOR CARD READER OPENS ELECTRIC STRIKE, ALLOWING ENTRY. KEY LOCKS AND UNLOCKS OUTSIDE LEVER. INTERIOR LEVER ALWAYS OPERABLE

Set: INT 20.0

Doors: 107

3	Hinge, Full Mortise	TA2714-MCK	US26D	MK 087100
1	Classroom Lock	DG160 10XG37 LL	US26D	SA 087100
1	Cylinder Core	DG1 6300	US15	SA 087100
1	Bridge Rectifier	2005M3		HS 087100 ⚡
1	ElectroLynx Adaptor	2004M		HS 087100 ⚡
1	Electric Strike	1600-CS	630	HS 087100 ⚡
1	Door Closer	R7500 (or) PR7500 as required	689	NO 087100
1	Kick Plate	K1050 10" CSK BEV	US32D	RO 087100
1	Wall Stop	403	US26D	RO 087100
3	Silencer	608-RKW		RO 087100
1	Frame Harness	QC-C1500P		MK 087100 ⚡
1	Wiring Diagram	WD-SYSPK (Point to Point & Riser)		SA 087100
1	Card Reader	By Owner		OT ⚡
1	Door Position Switch	DPS-M/W-BK		SU 087100 ⚡
1	Power Supply	AQL4-R8E1		SU 087100 ⚡

Notes: DOOR NORMALLY CLOSED AND SECURE. PRESENTING A VALID CREDENTIAL TO EXTERIOR CARD READER OPENS ELECTRIC STRIKE, ALLOWING ENTRY. KEY LOCKS AND UNLOCKS OUTSIDE LEVER. INTERIOR LEVER ALWAYS OPERABLE.

Set: INT 21.0

Doors: 100A

Hinge, Full			
3 Mortise, Hvy Wt	T4A3786 NRP	US26D	MK 087100
1 Keypad Lock	AU NTM618 LC	626	AC 087100
1 Cylinder Core	DG1 6300	US15	SA 087100
1 Latch Guard	320CXL	32D	RO 087100
1 Door Pull	RM5277-24 Mtg-Type 12XHD	US32D	RO 084126
Concealed			
1 Overhead Stop	6-X36	630	NO 087100
1 Door Closer	R7500 (or) PR7500 as required	689	NO 087100
1 Kick Plate	K1050 10" CSK BEV	US32D	RO 087100
3 Silencer	608-RKW		RO 087100
1 Door Position Switch	DPS-M/W-BK		SU 087100 ⚡

Notes: DOOR NORMALLY CLOSED AND SECURE. ENTERING A VALID CODE TO KEYPAD LOCKSET RETRACTS BOLT, ALLOWING ENTRY. KEY OR INTERIOR THUMB-TURN LOCKS AND UNLOCKS OUTSIDE LEVER. INTERIOR LEVER ALWAYS OPERABLE

Set: INT 22.0

Doors: 101, 110B

1 Continuous Hinge	CFM SLF- HD1-M x DOOR HEIGHT		PE 087100
1 Push Bar	PE8893	US32D	SA 087100
1 Door Pull	RM5277-24 Mtg-Type 12XHD	US32D	RO 084126
1 Drop Plate (PA)	7788	689	NO 087100

1 Blade Stop Spacer	6891	689	NO 087100
1 Door Closer	R7500 (or) PR7500 as required	689	NO 087100

Notes: FREE PASSAGE FROM EITHER SIDE OF DOOR AT ALL TIMES

Set: INT 23.0

Doors: 102, 102A

3 Hinge, Full Mortise, Hvy Wt	T4A3786	US26D	MK 087100
1 Classroom Lock	DG160 10XG37 LL	US26D	SA 087100
1 Cylinder Core	DG1 6300	US15	SA 087100
1 Bridge Rectifier	2005M3		HS 087100 ⚡
1 ElectroLynx Adaptor	2004M		HS 087100 ⚡
1 Electric Strike	1600-CS	630	HS 087100 ⚡
1 Wall Stop	409	630	NO 087100
1 Door Closer	R7500 (or) PR7500 as required	689	NO 087100
1 Kick Plate	K1050 10" CSK BEV	US32D	RO 087100
3 Silencer	608-RKW		RO 087100
1 Frame Harness	QC-C1500P		MK 087100 ⚡
1 Wiring Diagram	WD-SYSPK (Point to Point & Riser)		SA 087100
1 Card Reader	By Owner		OT ⚡
1 Door Position Switch	DPS-M/W-BK		SU 087100 ⚡
1 Power Supply	AQL4-R8E1		SU 087100 ⚡

Notes: DOOR NORMALLY CLOSED AND SECURE. PRESENTING A VALID CREDENTIAL TO EXTERIOR CARD READER OPENS ELECTRIC STRIKE, ALLOWING ENTRY. KEY LOCKS AND UNLOCKS OUTSIDE LEVER. INTERIOR LEVER ALWAYS OPERABLE.

Set: INT 24.0

Doors: 103A

3 Hinge, Full Mortise	TA2714- MCK	US26D	MK 087100
1 Rim Exit Device, Storeroom	DG164 16 PE8804 NEL	US26D	SA 087100
1 Cylinder Core	DG1 6300	US15	SA 087100
1 Concealed Overhead Stop	6-X36	630	NO 087100
3 Silencer	608-RKW		RO 087100

Notes: KEY PROVIDES ACCESS BUT OUTSIDE LEVER ALWAYS LOCKED. INTERIOR PUSH BAR ALWAYS OPERABLE

END OF SECTION 087100



architecture
landscape architecture
interior design
planning
sustainability

RCM architects
322 south main street
findlay, ohio 45840
419-424-9790
419-424-3653 fax
www.rcmarchitects.com

PHASE OF DOCUMENTS

- ☐ PROGRESS
☐ DESIGN DEVELOPMENT
☒ BIDDING/PERMIT
☐ CONSTRUCTION
☐ RECORD

NOTICE:

This drawing and all information contained herein is the exclusive property of RCM Architects, Inc. (RCMA) and shall be returned upon request. Any use or reuse of original or altered such files by the user or other parties without the review and written approval of RCMA shall be at the sole risk of the user.

ADDENDUM NO. 3 10/14/26

NEW OFFICE BUILDING FOR
SENECA COUNTY AG SERVICES
320 NELSON ST., TIFFIN, OHIO




Irvin D. Reinhart, License #14800
Expiration Date 12/31/2026

KNR/IDR 3/25/26
DATE

PROJECT NO. 22017

A1.1
SHEET

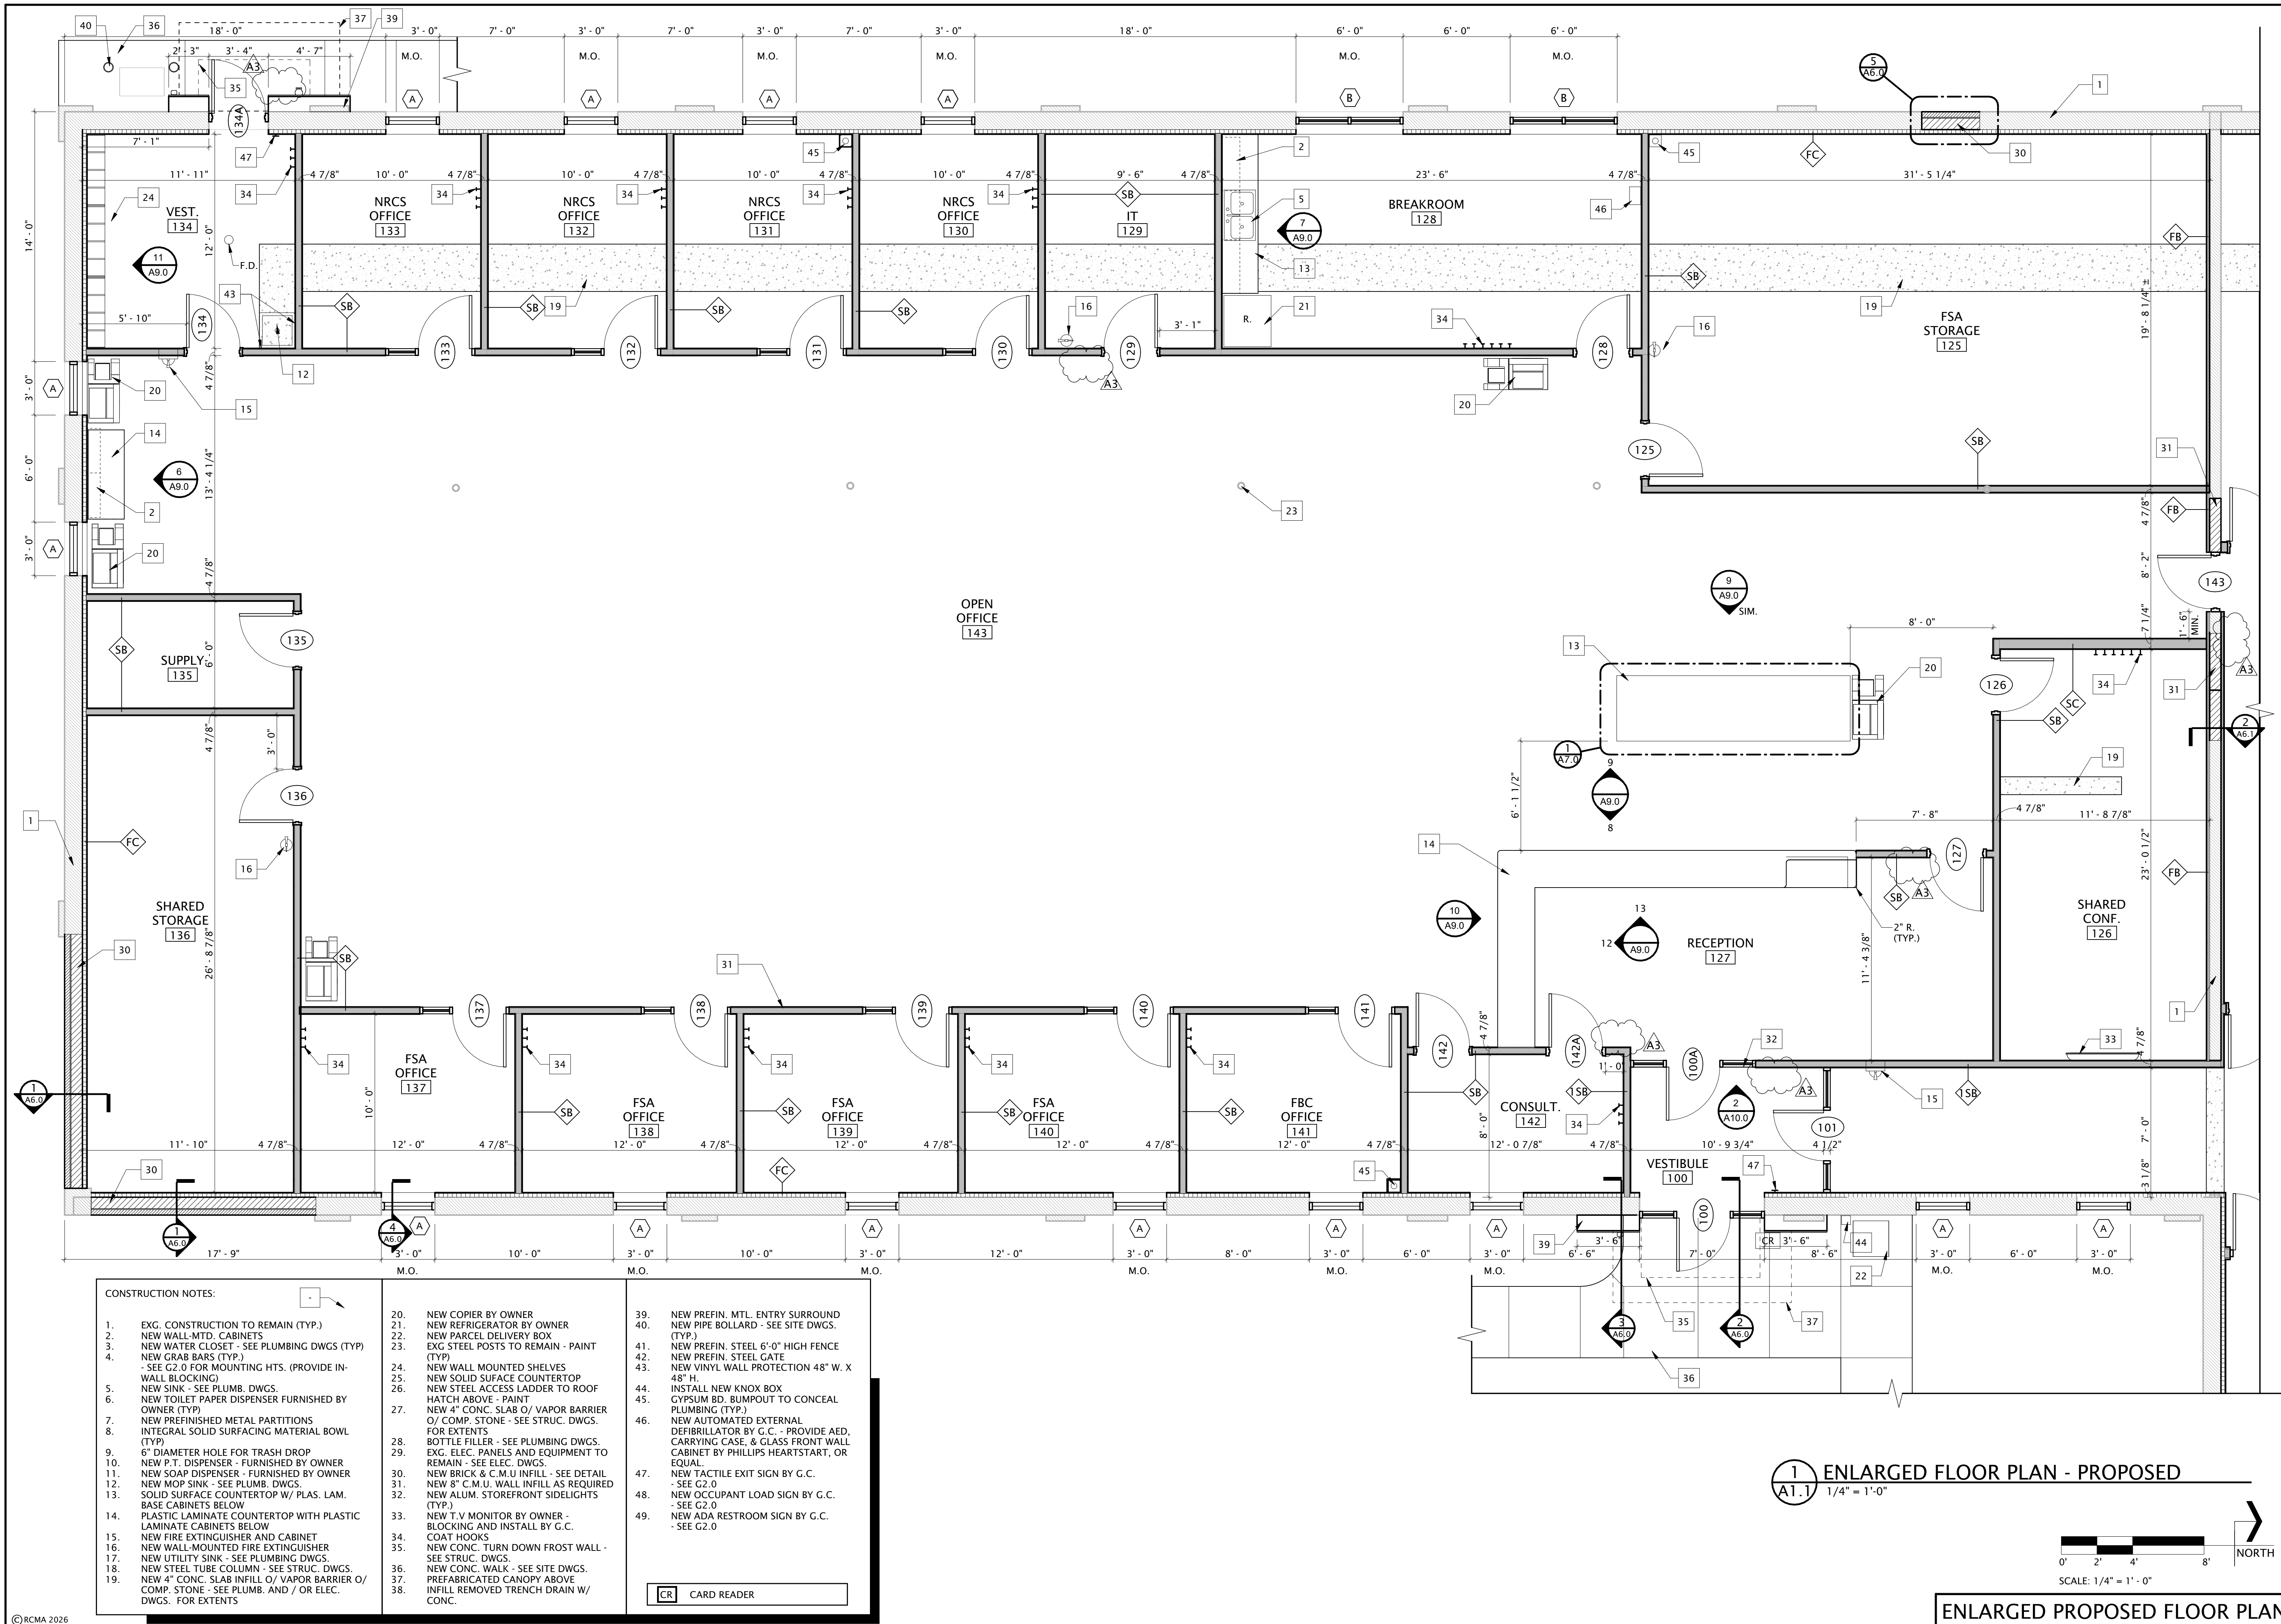


This architectural floor plan depicts a rest area with the following components:


- Restrooms:**
 - WOMENS 122:** Located on the left, containing four stalls (each with a toilet and sink), a mirror (18), and a door (7). It includes a door (4) to the corridor and a door (6) to the exterior.
 - MENS 121:** Located on the right, containing four stalls (each with a toilet and sink), a mirror (18), and a door (7). It includes a door (4) to the corridor and a door (6) to the exterior.
- Corridor 101:** A central corridor (49) connecting the restrooms to the rest area entrance.
- Rest Area:**
 - Two circular tables (3) with chairs (8, 9, 10, 11, 25) are located on either side of the corridor.
 - Two circular mirrors (18) are mounted on the walls.
 - Two circular doors (7) are located on the exterior walls.
 - Two circular windows (100A, 100B) are located on the exterior walls.
- Other Features:**
 - A door (49) is located at the bottom of the corridor.
 - A door (28) is located at the bottom of the rest area.
 - A door (122) is located at the bottom of the women's restroom.
 - A door (121) is located at the bottom of the men's restroom.

CR CARD READER

MATERIAL COLOR SCHEDULE						
ITEM	DRAWING CODE-COLOR	MANUFACTURER	PATTERN	PRODUCT NO.	COLOR	REMARKS
ACOUSTIC CEILING PANEL	AC-1	ARMSTRONG	ULTIMA	1940	WHITE	
LUXURY VINYL TILE	LVT-1	SHAW CONTRACT	CAST 5.0 MM	4098V	FORUM - 98535	24" X 24"
LUXURY VINYL TILE	LVT-2	SHAW CONTRACT	BRANCHING OUT 5MM 20 MILL	4480V	RIVERSIDE OAK - 56140	6.92" W X 48"
MODULAR CARPET	MC-1	J+J FLOORING	COMPOSITION: STYLE 7507 MODULAR	7507/3690	3690 BRINDLE	24" X 24"
MODULAR CARPET	MC-2	J+J FLOORING	TECHNIQUE: STYLE 7804 MODULAR	7804/3675	3675 SUEDE	18" X 36"
PAINT	P-1	SHERWIN WILLIAMS	SEMI-GLOSS	SW7647	CRUSHED ICE	WHITE
PAINT	P-2	SHERWIN WILLIAMS	SEMI-GLOSS	SW9171	FELTED WOOL	GRAY
PAINT	P-3	SHERWIN WILLIAMS	SEMI-GLOSS	SW7624	SLATE TILE	BLUE
PAINT	P-4	SHERWIN WILLIAMS	SEMI-GLOSS	SW6207	RETREAT	GREEN
PAINT	P-5	SHERWIN WILLIAMS	SEMI-GLOSS	SW6053	REDDENED EARTH	RED
PAINT	P-6	SHERWIN WILLIAMS	SEMI-GLOSS	SW7046	ANONYMOUS	FRAME COLOR
PAINT	P-#E	SHERWIN WILLIAMS	EPOXY			
PAINT	P-C	SHERWIN WILLIAMS	CEILING FLAT			
PLASTIC LAMINATE	PL-1	WILSONART	FINE VELVET FINISH	5036-38	HANDSPUN CHESTNUT	COUNTER
PLASTIC LAMINATE	PL-2	WILSONART	AEON SCRATCH RESISTANCE	8213K-28	PHANTOM COCOA	VERTICAL
RESILIENT COVE BASE	RB-1	ROPPE	PINNACLE - TYPE TS/ 700 SERIES 1/8"	193	BLACK BROWN	VINYL - TYPE TV
SEALED CONCRETE	SC-1					
SOLID SURFACE COUNTER	SS-1	CORIAN			RAIN CLOUD	
TOILET PARTITIONS	TP-1	HADRIAN	POWDER COATED	837	BLACK FOX	

FINISH SCHEDULE, MATERIAL SCHEDULE & ENLARGED FLOOR PLAN

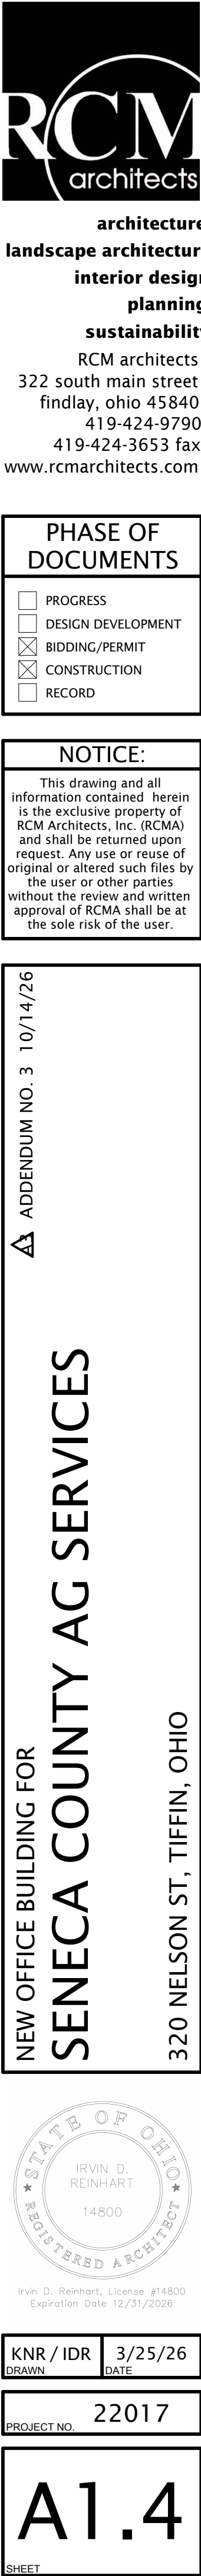

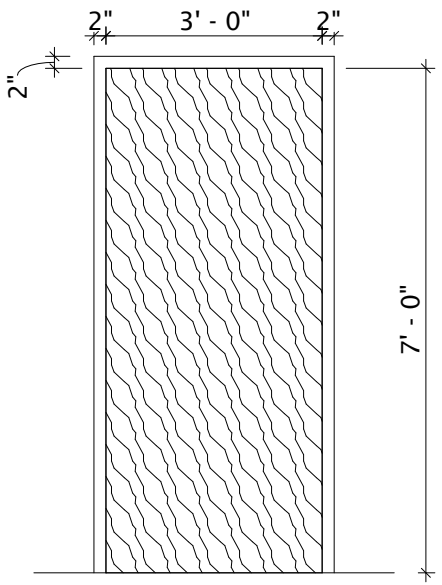

DOOR DESCRIPTION			
MATERIAL	THICKNESS	FINISH	RATING
WD.	1 3/4"	S&V	-


FRAME DESCRIPTION			
MATERIAL	DEPTH	FINISH	RATING
H.M.	8"	PAINT	-
JAMB PROFILE		HEAD PROFILE	
J-4		H-4	

HARDWARE DESCRIPTION		
QTY.	DESCRIPTION	FINISH
3	HINGE	630
1	STOREROOM LOCKSET	630
1	LOCK CYLINDER	630
1	ELECTRIC STRIKE	630
1	POWER SUPPLY	-
1	CARD READER (BY OWNER)	-
1	WALL STOP	-
3	SILENCER	-
1	DOOR CONTACT	-

*DOORS: 123
*DOOR DESCRIPTION: DOOR NORMALLY CLOSED AND SECURE. PRESENTING A VALID CREDENTIAL TO EXTERIOR CARD READER OPENS ELECTRIC STRIKE, ALLOWING ENTRY. KEY UNLOCKS OUTSIDE LEVER, BUT EXTERIOR LEVER ALWAYS LOCKED. INTERIOR LEVER ALWAYS OPERABLE.

DOOR TYPE 'INT 1'

3/8" = 1'-0"

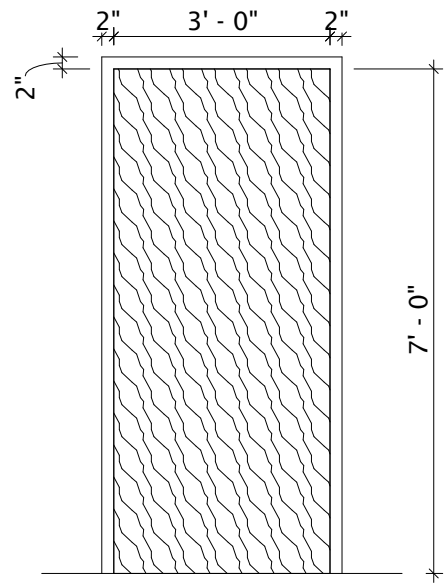

DOOR DESCRIPTION			
MATERIAL	THICKNESS	FINISH	RATING
WD.	1 3/4"	S.+V.	-


FRAME DESCRIPTION			
MATERIAL	DEPTH	FINISH	RATING
H.M.	5 3/4"	PAINT	-
JAMB PROFILE		FRAME PROFILE	
J-2		H-2	

HARDWARE DESCRIPTION		
QTY.	DESCRIPTION	FINISH
3	HINGE	630
1	OFFICE LOCKSET	630
1	LOCK CYLINDER	630
1	WALL STOP	-
3	SILENCER	-
-	-	-
-	-	-
-	-	-
-	-	-

*DOORS: 109, 135
*DOOR DESCRIPTION: INTERIOR LEVER ALWAYS OPERABLE. KEY OR PUSH BUTTON UNLOCKS AND LOCKS OUTSIDE LEVER.

DOOR TYPE 'INT 2'

3/8" = 1'-0"

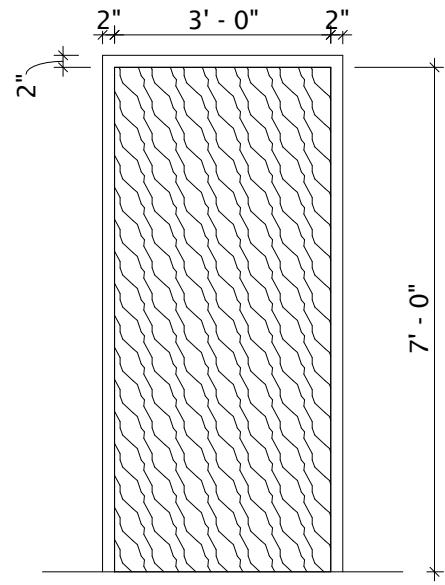

DOOR DESCRIPTION			
MATERIAL	THICKNESS	FINISH	RATING
WD.	1 3/4"	S.+V.	-


FRAME DESCRIPTION			
MATERIAL	DEPTH	FINISH	RATING
H.M.	5 3/4"	PAINT	-
JAMB PROFILE		FRAME PROFILE	
J-2		H-2	

HARDWARE DESCRIPTION		
QTY.	DESCRIPTION	FINISH
3	HINGE	630
1	OFFICE LOCKSET	630
1	LOCK CYLINDER	630
1	WALL STOP	-
3	SILENCER	-
-	-	-
-	-	-
-	-	-
-	-	-

*DOORS: 118, 136
*DOOR DESCRIPTION: INTERIOR LEVER ALWAYS OPERABLE. KEY OR PUSH BUTTON UNLOCKS AND LOCKS OUTSIDE LEVER.

DOOR TYPE 'INT 3'

3/8" = 1'-0"

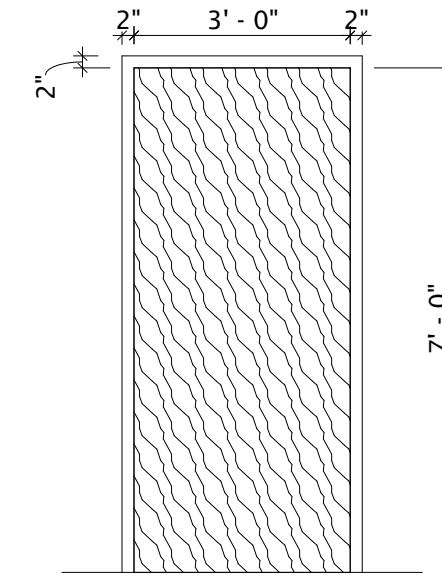

DOOR DESCRIPTION			
MATERIAL	THICKNESS	FINISH	RATING
WD.	1 3/4"	S.+V.	-


FRAME DESCRIPTION			
MATERIAL	DEPTH	FINISH	RATING
H.M.	8"	PAINT	-
JAMB PROFILE		FRAME PROFILE	
J-4		H-4	

HARDWARE DESCRIPTION		
QTY.	DESCRIPTION	FINISH
3	HINGE	630
1	OFFICE LOCKSET	630
1	LOCK CYLINDER	630
1	WALL STOP	-
3	SILENCER	-
-	-	-
-	-	-
-	-	-
-	-	-

*DOORS: 124, 125
*DOOR DESCRIPTION: INTERIOR LEVER ALWAYS OPERABLE. KEY OR PUSH BUTTON UNLOCKS AND LOCKS OUTSIDE LEVER.

DOOR TYPE 'INT 4'

3/8" = 1'-0"

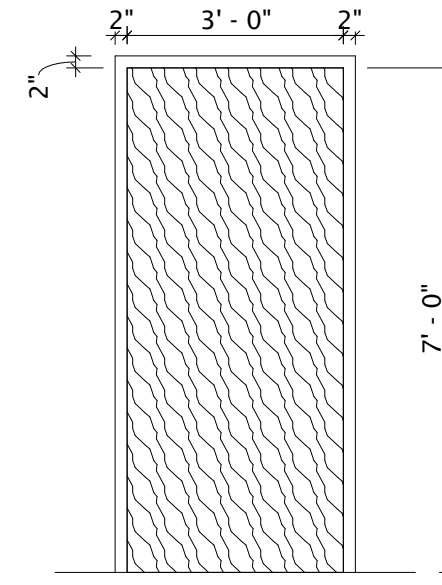

DOOR DESCRIPTION			
MATERIAL	THICKNESS	FINISH	RATING
WD.	1 3/4"	S&V	-


FRAME DESCRIPTION			
MATERIAL	DEPTH	FINISH	RATING
H.M.	5 3/4"	PAINT	-
JAMB PROFILE		FRAME PROFILE	
J-2		H-2	

HARDWARE DESCRIPTION		
QTY.	DESCRIPTION	FINISH
3	HINGE	630
1	KEYPAD LOCKSET W/ DEADBOLT	630
1	LOCK CYLINDER	630
1	CLOSER	ALUM.
1	ELECTRIC STRIKE	630
1	POWER SUPPLY	-
1	CARD READER (BY OWNER)	-
3	SILENCER	-
1	OVERHEAD DOOR STOP	630
1	DOOR CONTACT	-

*DOORS: 129
*DOOR DESCRIPTION: DOOR NORMALLY CLOSED AND SECURE. ENTERING A VALID CODE TO KEYPAD LOCK RETRACTS BOLT, ALLOWING ENTRY. KEY OR INSIDE THUMB TURN LOCKS AND UNLOCKS OUTSIDE LEVER. INTERIOR LEVER ALWAYS OPERABLE.

DOOR TYPE 'INT 5'

3/8" = 1'-0"

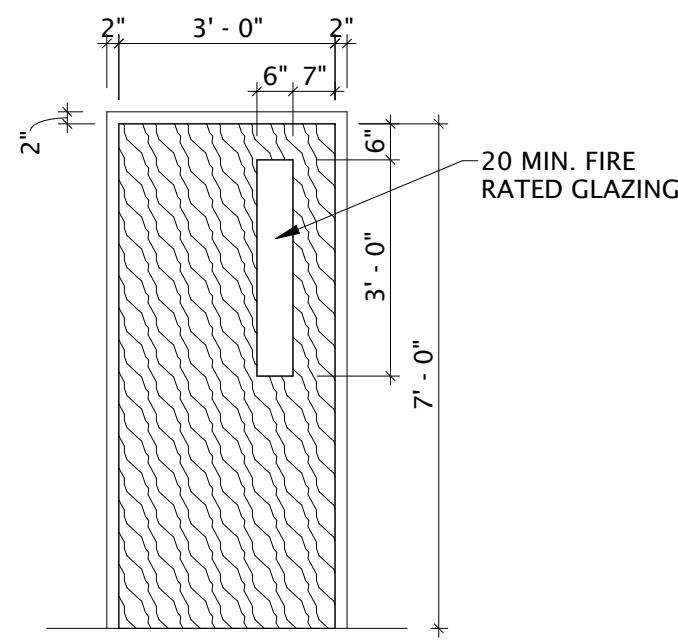

DOOR DESCRIPTION			
MATERIAL	THICKNESS	FINISH	RATING
WD.	1 3/4"	S&V	20 MIN.


FRAME DESCRIPTION			
MATERIAL	DEPTH	FINISH	RATING
H.M.	8"	PAINT	20 MIN.
JAMB PROFILE		FRAME PROFILE	
J-4		H-4	

HARDWARE DESCRIPTION		
QTY.	DESCRIPTION	FINISH
3	HINGE	630
1	STOREROOM LOCKSET	630
1	LOCK CYLINDER	630
1	CLOSER	ALUM.
1	ELECTRIC STRIKE	630
1	POWER SUPPLY	-
1	CARD READER (BY OWNER)	-
3	SILENCER	-
1	DOOR CONTACT	-

*DOORS: 100B
*DOOR DESCRIPTION: DOOR NORMALLY CLOSED AND SECURE. PRESENTING A VALID CREDENTIAL TO EXTERIOR CARD READER OPENS ELECTRIC STRIKE, ALLOWING ENTRY. ACCESS ALSO POSSIBLE BY USING KEY. OUTSIDE LEVER ALWAYS LOCKED AND INTERIOR LEVER ALWAYS OPERABLE.

DOOR TYPE 'INT 6'

3/8" = 1'-0"

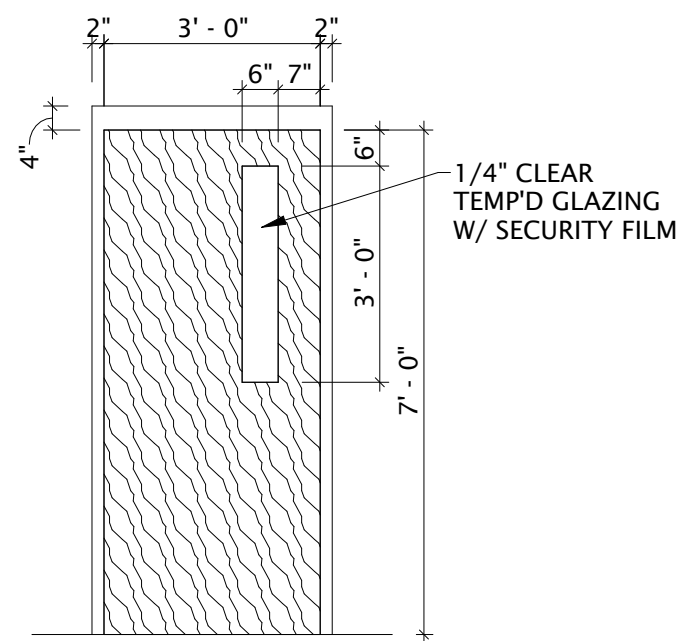

DOOR DESCRIPTION			
MATERIAL	THICKNESS	FINISH	RATING
WD.	1 3/4"	S&V	-


FRAME DESCRIPTION			
MATERIAL	DEPTH	FINISH	RATING
H.M.	12 3/4"	PAINT	-
JAMB PROFILE		FRAME PROFILE	
J-6		H-6	

HARDWARE DESCRIPTION		
QTY.	DESCRIPTION	FINISH
3	SECURITY HINGE	630
1	KEYPAD LOCKSET W/ DEADBOLT	630
1	LOCK CYLINDER	630
1	CLOSER	ALUM.
1	ELECTRIC STRIKE	630
1	POWER SUPPLY	-
1	CARD READER (BY OWNER)	-
1	WALL STOP	-
3	SILENCER	-
1	LATCH GUARD	630
1	OVERHEAD DOOR STOP	630
1	DOOR CONTACT	-

*DOORS: 143
*DOOR DESCRIPTION: DOOR NORMALLY CLOSED AND SECURE. ENTERING A VALID CODE TO KEYPAD LOCK RETRACTS BOLT, ALLOWING ENTRY. KEY OR INSIDE THUMB TURN LOCKS AND UNLOCKS OUTSIDE LEVER. INTERIOR LEVER ALWAYS OPERABLE.

DOOR TYPE 'INT 7'

3/8" = 1'-0"

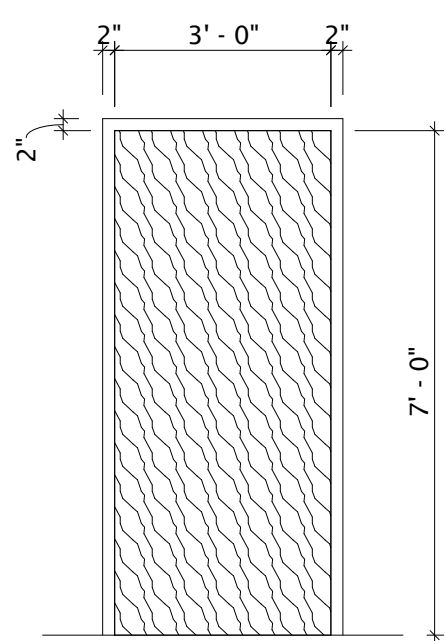

DOOR DESCRIPTION			
MATERIAL	THICKNESS	FINISH	RATING
WD.	1 3/4"	S&V	20 MIN.


FRAME DESCRIPTION			
MATERIAL	DEPTH	FINISH	RATING
H.M.	8"	PAINT	20 MIN.
JAMB PROFILE		FRAME PROFILE	
J-4		H-4	

HARDWARE DESCRIPTION		
QTY.	DESCRIPTION	FINISH
3	HINGE	630
1	STOREROOM LOCKSET	630
1	LOCK CYLINDER	630
1	CLOSER	ALUM.
1	ELECTRIC STRIKE	630
1	POWER SUPPLY	-
1	CARD READER (BY OWNER)	-
1	WALL STOP	-
3	SILENCER	-
1	DOOR CONTACT	-

*DOORS: 121, 122
*DOOR DESCRIPTION: DOOR NORMALLY CLOSED AND SECURE. PRESENTING A VALID CREDENTIAL TO EXTERIOR CARD READER OPENS ELECTRIC STRIKE, ALLOWING ENTRY. ACCESS ALSO POSSIBLE BY USING KEY. OUTSIDE LEVER ALWAYS LOCKED AND INTERIOR LEVER ALWAYS OPERABLE.

DOOR TYPE 'INT 8'

3/8" = 1'-0"

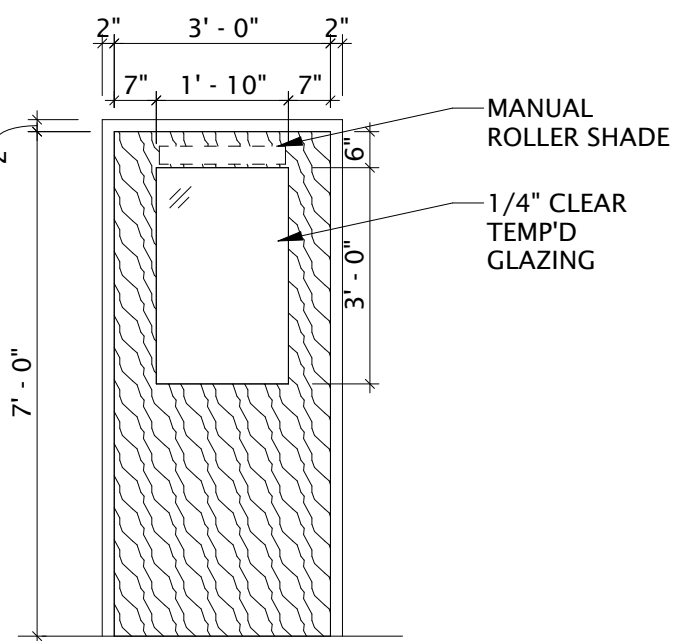

DOOR DESCRIPTION			
MATERIAL	THICKNESS	FINISH	RATING
WD.	1 3/4"	S.+V.	-


FRAME DESCRIPTION			
MATERIAL	DEPTH	FINISH	RATING
H.M.	5 3/4"	PAINT	-
JAMB PROFILE		FRAME PROFILE	
J-2		H-2	

HARDWARE DESCRIPTION		
QTY.	DESCRIPTION	FINISH
3	HINGE	630
1	OFFICE LOCKSET	630
1	CLOSER	630
1	LOCK CYLINDER	630
1	WALL STOP	-
3	SILENCER	-
-	-	-
-	-	-
-	-	-

* DOORS: 128
*DOOR DESCRIPTION: INTERIOR LEVER ALWAYS OPERABLE. KEY OR PUSH BUTTON UNLOCKS AND LOCKS OUTSIDE LEVER. MANUAL ROLLER SHADE MOUNTED ON INTERIOR FACE OF DOOR TO COVER DOOR GLAZING.

DOOR TYPE 'INT 9'

3/8" = 1'-0"

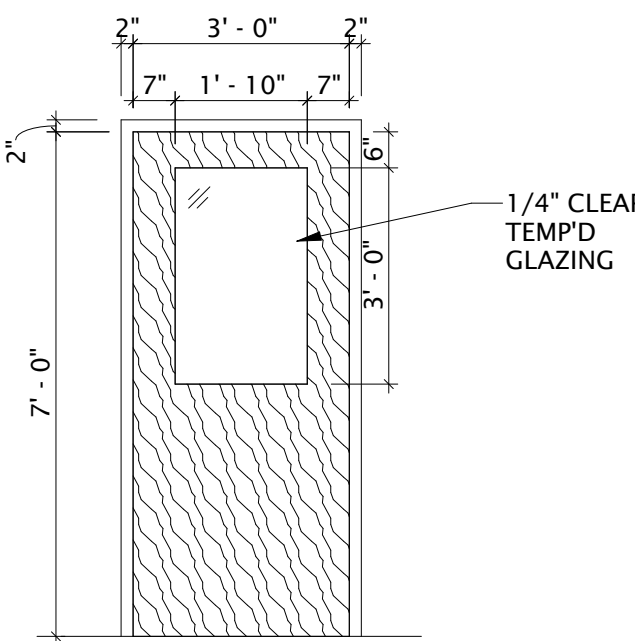

DOOR DESCRIPTION			
MATERIAL	THICKNESS	FINISH	RATING
WD.	1 3/4"	S.+V.	-


FRAME DESCRIPTION			
MATERIAL	DEPTH	FINISH	RATING
H.M.	5 3/4"	PAINT	-
JAMB PROFILE		FRAME PROFILE	
J-2		H-2	

HARDWARE DESCRIPTION		
QTY.	DESCRIPTION	FINISH
3	HINGE	630
1	OFFICE LOCKSET	630
1	CLOSER	630
1	LOCK CYLINDER	630
1	OVERHEAD DOOR STOP	630
3	SILENCER	-
-	-	-
-	-	-
-	-	-

* DOORS: 134
*DOOR DESCRIPTION: INTERIOR LEVER ALWAYS OPERABLE. KEY OR PUSH BUTTON UNLOCKS AND LOCKS OUTSIDE LEVER

DOOR TYPE 'INT 10'

3/8" = 1'-0"

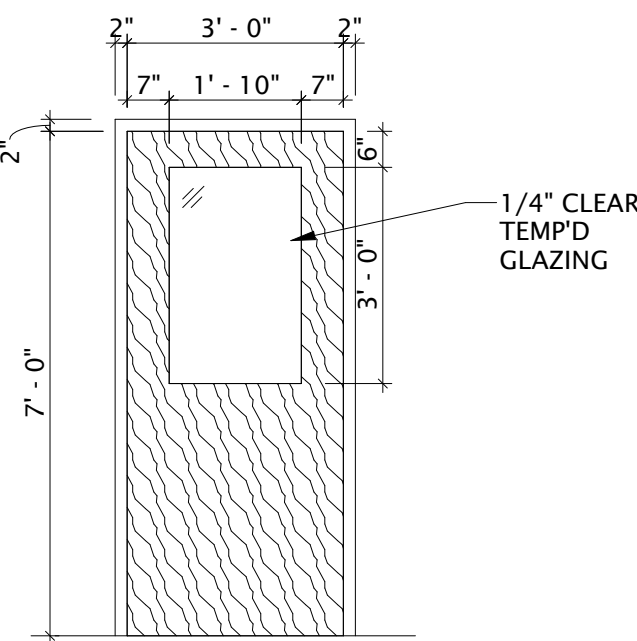

DOOR DESCRIPTION			
MATERIAL	THICKNESS	FINISH	RATING
WD.	1 3/4"	S.+V.	-


FRAME DESCRIPTION			
MATERIAL	DEPTH	FINISH	RATING
H.M.	5 3/4"	PAINT	-
JAMB PROFILE		FRAME PROFILE	
J-2		H-2	

HARDWARE DESCRIPTION		
QTY.	DESCRIPTION	FINISH
3	HINGE	630
1	OFFICE LOCKSET	630
1	CLOSER	630
1	LOCK CYLINDER	630
1	OVERHEAD STOP	-
3	SILENCER	-
-	-	-
-	-	-
-	-	-

* DOORS: 142
*DOOR DESCRIPTION: INTERIOR LEVER ALWAYS OPERABLE. KEY OR PUSH BUTTON UNLOCKS AND LOCKS OUTSIDE LEVER

DOOR TYPE 'INT 11'

3/8" = 1'-0"

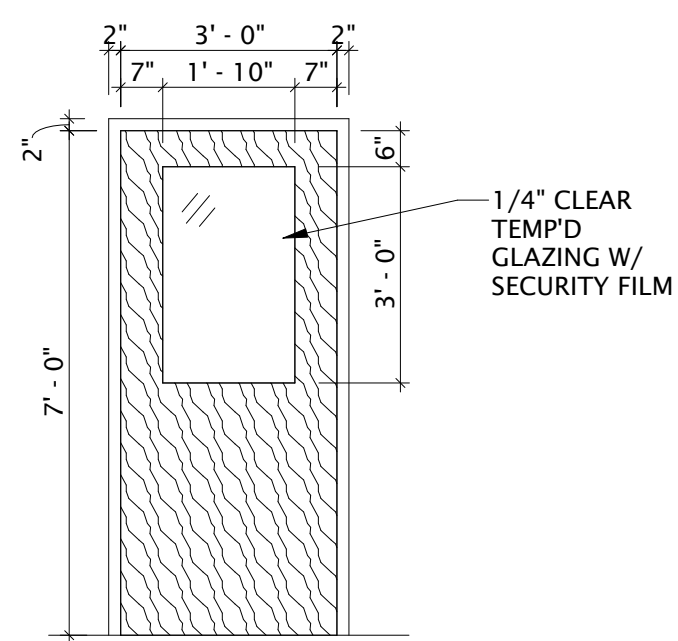

DOOR DESCRIPTION			
MATERIAL	THICKNESS	FINISH	RATING
WD.	1 3/4"	S&V	-

FRAME DESCRIPTION			
MATERIAL	DEPTH	FINISH	RATING
H.M.	5 3/4"	PAINT	-
JAMB PROFILE		FRAME PROFILE	
J-2		H-2	


HARDWARE DESCRIPTION		
QTY.	DESCRIPTION	FINISH
3	SECURITY HINGE	630
1	KEYPAD LOCKSET W/ DEADBOLT	630
1	LOCK CYLINDER	630
1	CLOSER	ALUM.
1	OVERHEAD STOP	-
3	SILENCER	-
1	DOOR CONTACT	-

*DOORS: 142A
*DOOR DESCRIPTION: DOOR NORMALLY CLOSED AND SECURE. ENTERING A VALID CODE TO KEYPAD LOCK RETRACTS BOLT, ALLOWING ENTRY. KEY OR INSIDE THUMB LOCKS AND UNLOCKS OUTSIDE LEVER. INTERIOR LEVER ALWAYS OPERABLE.

DOOR TYPE 'INT 12'

3/8" = 1'-0"

MANUAL
ROLLER SHADE

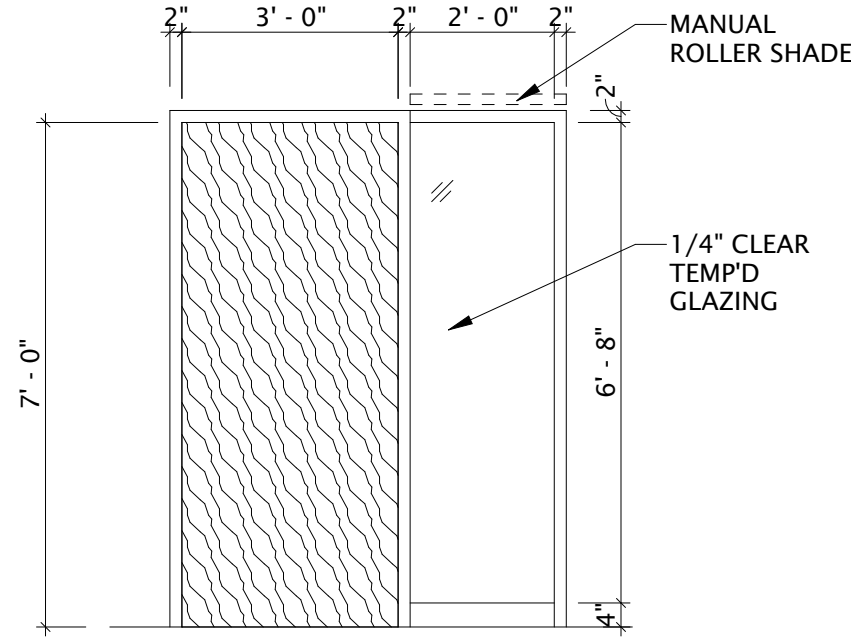

DOOR DESCRIPTION			
MATERIAL	THICKNESS	FINISH	RATING
WD.	1 3/4"	S&V	-


FRAME DESCRIPTION			
MATERIAL	DEPTH	FINISH	RATING
H.M.	5 3/4"	PAINT	-
JAMB PROFILE	J-2	FRAME PROFILE	H-2

HARDWARE DESCRIPTION		
QTY.	DESCRIPTION	FINISH
3	HINGE	630
1	OFFICE LOCKSET	630
1	LOCK CYLINDER	630
1	WALL STOP	-
3	SILENCER	-
-	-	-
-	-	-
-	-	-
-	-	-

*DOORS: 130, 131, 132, 133, 137, 138, 139, 140, 141
*DOOR DESCRIPTION: INTERIOR LEVER ALWAYS OPERABLE. KEY OR PUSH BUTTON UNLOCKS AND LOCKS OUTSIDE LEVER. MANUAL ROLLER SHADE TO BE MOUNTED ON INTERIOR WALL OVER SIDELITE GLAZING.

DOOR TYPE 'INT 18'

3/8" = 1'-0"

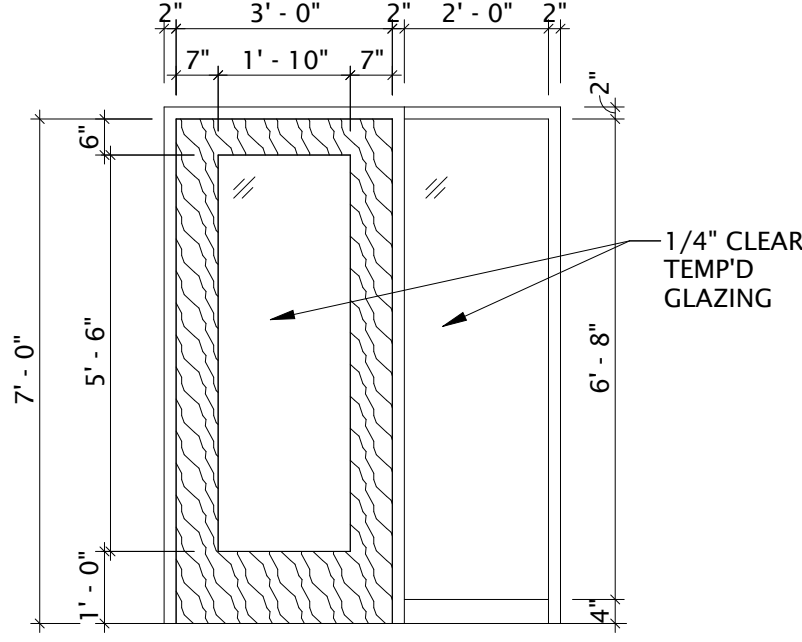

DOOR DESCRIPTION			
MATERIAL	THICKNESS	FINISH	RATING
WD.	1 3/4"	S&V	-


FRAME DESCRIPTION			
MATERIAL	DEPTH	FINISH	RATING
H.M.	5 3/4"	PAINT	-
JAMB PROFILE	J-2	FRAME PROFILE	H-2

HARDWARE DESCRIPTION		
QTY.	DESCRIPTION	FINISH
3	HINGE	630
1	OFFICE LOCKSET	630
1	LOCK CYLINDER	630
1	OVERHEAD STOP	-
3	SILENCER	-
-	-	-
-	-	-
-	-	-
-	-	-

*DOORS: 115, 117, 120
*DOOR DESCRIPTION: INTERIOR LEVER ALWAYS OPERABLE. KEY OR PUSH BUTTON UNLOCKS AND LOCKS OUTSIDE LEVER.

DOOR TYPE 'INT 17'

3/8" = 1'-0"

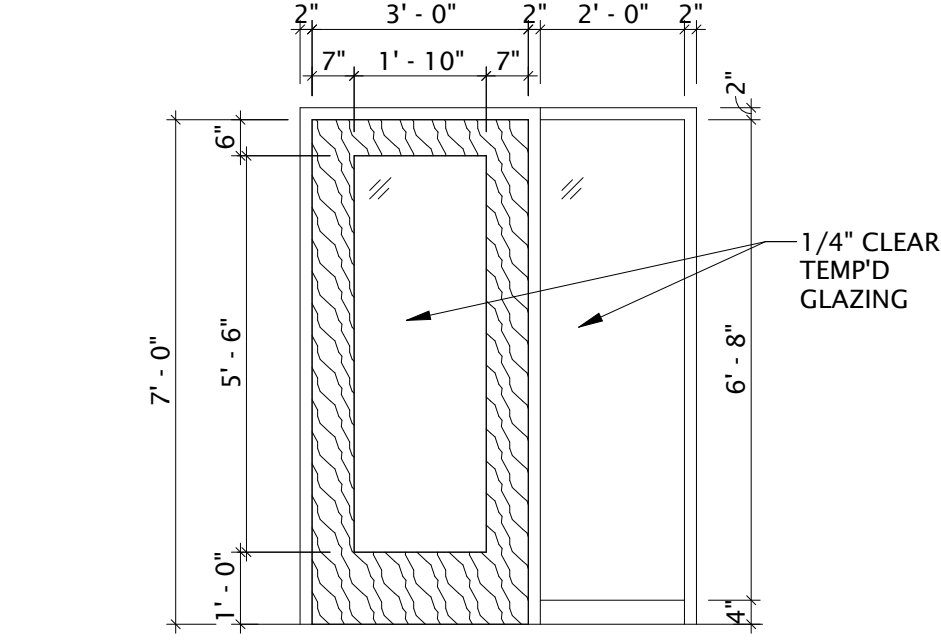

DOOR DESCRIPTION			
MATERIAL	THICKNESS	FINISH	RATING
WD.	1 3/4"	S&V	-


FRAME DESCRIPTION			
MATERIAL	DEPTH	FINISH	RATING
H.M.	5 3/4"	PAINT	-
JAMB PROFILE	J-2	FRAME PROFILE	H-2

HARDWARE DESCRIPTION		
QTY.	DESCRIPTION	FINISH
3	HINGE	630
1	OFFICE LOCKSET	630
1	LOCK CYLINDER	630
1	WALL STOP	-
3	SILENCER	-
-	-	-
-	-	-
-	-	-
-	-	-

*DOORS: 113, 114, 116, 119
*DOOR DESCRIPTION: INTERIOR LEVER ALWAYS OPERABLE. KEY OR PUSH BUTTON UNLOCKS AND LOCKS OUTSIDE LEVER.

DOOR TYPE 'INT 16'

3/8" = 1'-0"

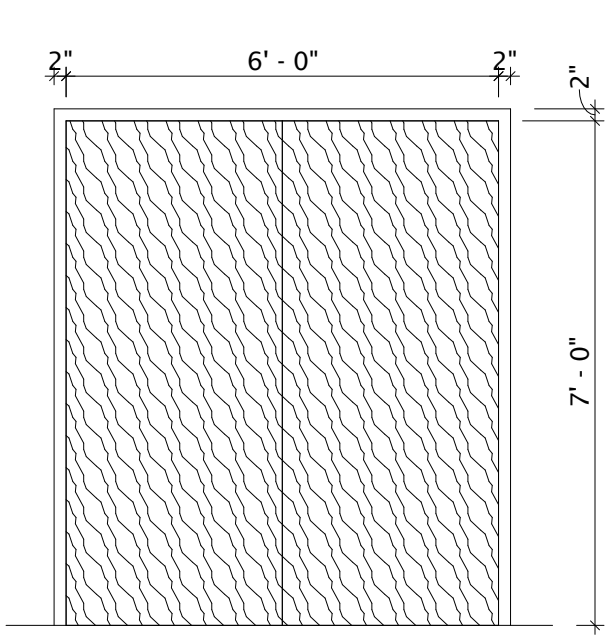

DOOR DESCRIPTION			
MATERIAL	THICKNESS	FINISH	RATING
WD.	1 3/4"	S.+V.	-


FRAME DESCRIPTION			
MATERIAL	DEPTH	FINISH	RATING
H.M.	5 3/4"	PAINT	-
JAMB PROFILE	J-2	FRAME PROFILE	H-2

HARDWARE DESCRIPTION		
QTY.	DESCRIPTION	FINISH
6	HINGE	630
2	FLUSH BOLTS T+B	-
1	RIM EXIT DEVICE - STOREROOM	630
2	OVERHEAD STOP	-
6	SILENCER	-
-	-	-
-	-	-
-	-	-
-	-	-

*DOORS: 103
*DOOR DESCRIPTION: FLUSH BOLTS KEEP WEST LEAF SECURE. KEY OPENS EAST LEAF BUT OUTSIDE LEVER ALWAYS LOCKED. INTERIOR PUSH BAR ALWAYS OPERABLE.

DOOR TYPE 'INT 15'

3/8" = 1'-0"

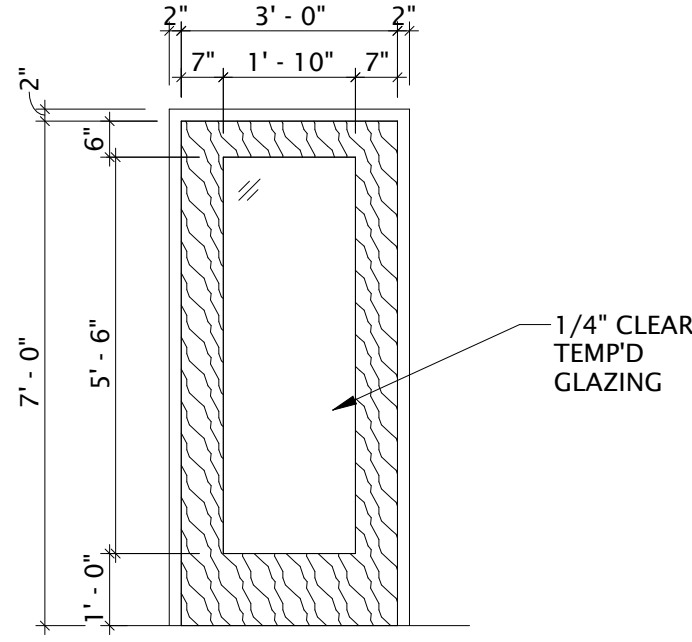

DOOR DESCRIPTION			
MATERIAL	THICKNESS	FINISH	RATING
WD.	1 3/4"	S&V	-


FRAME DESCRIPTION			
MATERIAL	DEPTH	FINISH	RATING
H.M.	5 3/4"	PAINT	-
JAMB PROFILE	J-2	FRAME PROFILE	H-2

HARDWARE DESCRIPTION		
QTY.	DESCRIPTION	FINISH
3	HINGE	630
1	OFFICE LOCKSET	630
1	LOCK CYLINDER	630
1	WALL STOP	-
3	SILENCER	-
-	-	-
-	-	-
-	-	-
-	-	-

*DOORS: 104, 105, 106, 108, 111, 126
*DOOR DESCRIPTION: INTERIOR LEVER ALWAYS OPERABLE. KEY OR PUSH BUTTON UNLOCKS AND LOCKS OUTSIDE LEVER.

DOOR TYPE 'INT 14'

3/8" = 1'-0"

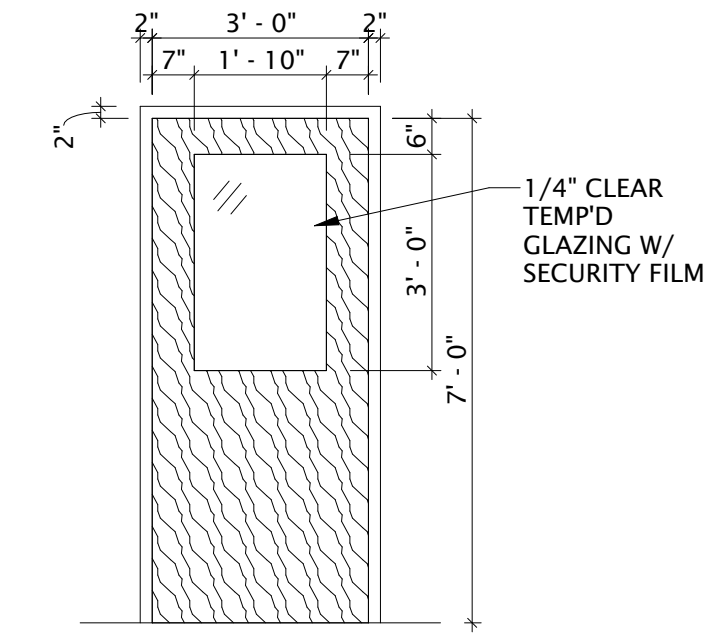

DOOR DESCRIPTION			
MATERIAL	THICKNESS	FINISH	RATING
WD.	1 3/4"	S&V	-


FRAME DESCRIPTION			
MATERIAL	DEPTH	FINISH	RATING
H.M.	5 3/4"	PAINT	-
JAMB PROFILE	J-2	FRAME PROFILE	H-2

HARDWARE DESCRIPTION		
QTY.	DESCRIPTION	FINISH
3	SECURITY HINGE	630
1	KEYPAD LOCKSET W/ DEADBOLT	630
1	LOCK CYLINDER	630
1	CLOSER	ALUM.
1	WALL STOP	-
3	SILENCER	-
1	DOOR CONTACT	-

*DOORS: 127
*DOOR DESCRIPTION: DOOR NORMALLY CLOSED AND SECURE. ENTERING A VALID CODE TO THE KEYPAD LOCK RETRACTS BOLT, ALLOWING ENTRY. KEY OR INSIDE THUMB TURN LOCKS AND UNLOCKS OUTSIDE LEVER. INTERIOR LEVER ALWAYS OPERABLE.

DOOR TYPE 'INT 13'

3/8" = 1'-0"

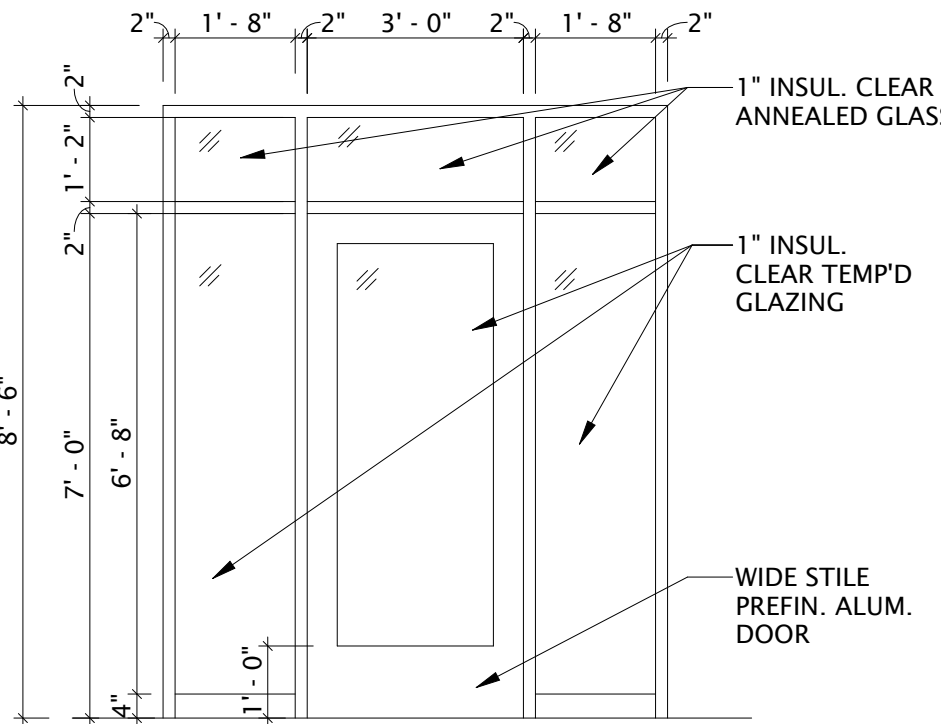

DOOR DESCRIPTION			
MATERIAL	THICKNESS	FINISH	RATING
ALUM.	1 3/4"	CLR. ANOD.	-


FRAME DESCRIPTION			
MATERIAL	DEPTH	FINISH	RATING
ALUM.	4 1/2"	CLR. ANOD.	-
JAMB PROFILE	J-1	FRAME PROFILE	H-1

HARDWARE DESCRIPTION		
QTY.	DESCRIPTION	FINISH
3	HINGE	ALUM.
1	CONT. HINGE	ALUM.
1	PUSH-PULL	630
1	CLOSER	ALUM.
-	-	-
-	-	-
-	-	-
-	-	-
-	-	-

*DOORS: 101, 110B
*DOOR DESCRIPTION: FREE PASSAGE FROM EITHER SIDE OF DOOR AT ALL TIMES.

DOOR TYPE 'INT 22'

3/8" = 1'-0"

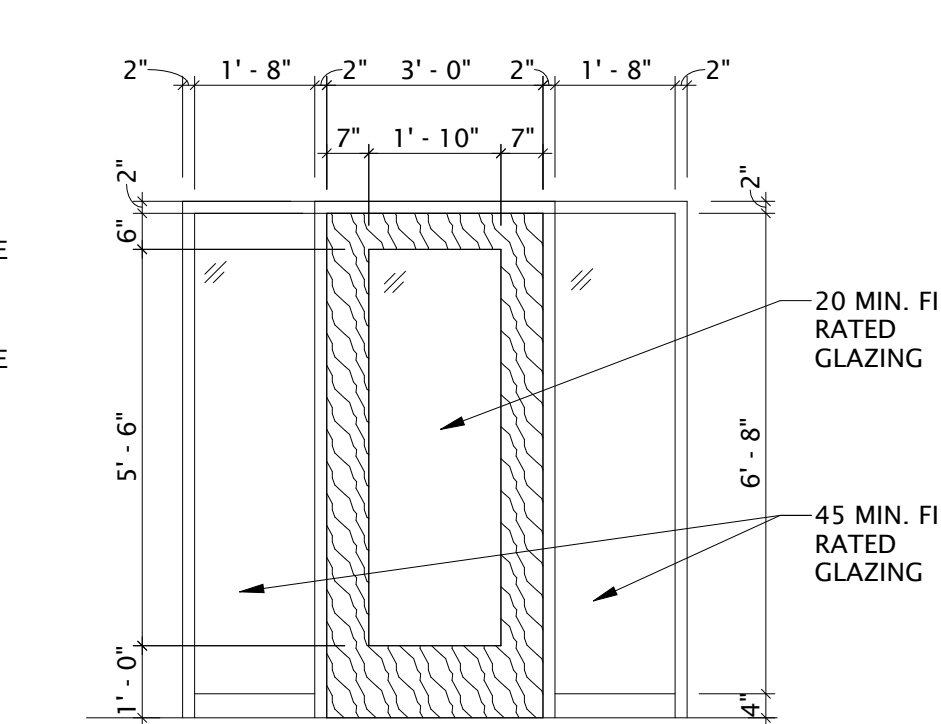

DOOR DESCRIPTION			
MATERIAL	THICKNESS	FINISH	RATING
WD.	1 3/4"	S&V	20 MIN.


FRAME DESCRIPTION			
MATERIAL	DEPTH	FINISH	RATING
H.M.	5 3/4"	PAINT	45 MIN.
JAMB PROFILE	J-2	FRAME PROFILE	H-2

HARDWARE DESCRIPTION		
QTY.	DESCRIPTION	FINISH
3	SECURITY HINGE	630
1	KEYPAD LOCKSET W/ DEADBOLT	630
1	LOCK CYLINDER	630
1	CLOSER	ALUM.
1	ELECTRIC STRIKE	630
1	POWER SUPPLY	-
1	CARD READER (BY OWNER)	-
1	WALL STOP	-
3	SILENCER	-
1	DOOR CONTACT	-

*DOORS: 100A
*DOOR DESCRIPTION: DOOR NORMALLY CLOSED AND SECURE. PRESENTING A VALID CODE TO THE KEYPAD RETRACTS BOLT, ALLOWING ENTRY. KEY OR INSIDE THUMB TURN LOCKS AND UNLOCKS OUTSIDE LEVER. INTERIOR LEVER ALWAYS OPERABLE.

DOOR TYPE 'INT 21'

3/8" = 1'-0"

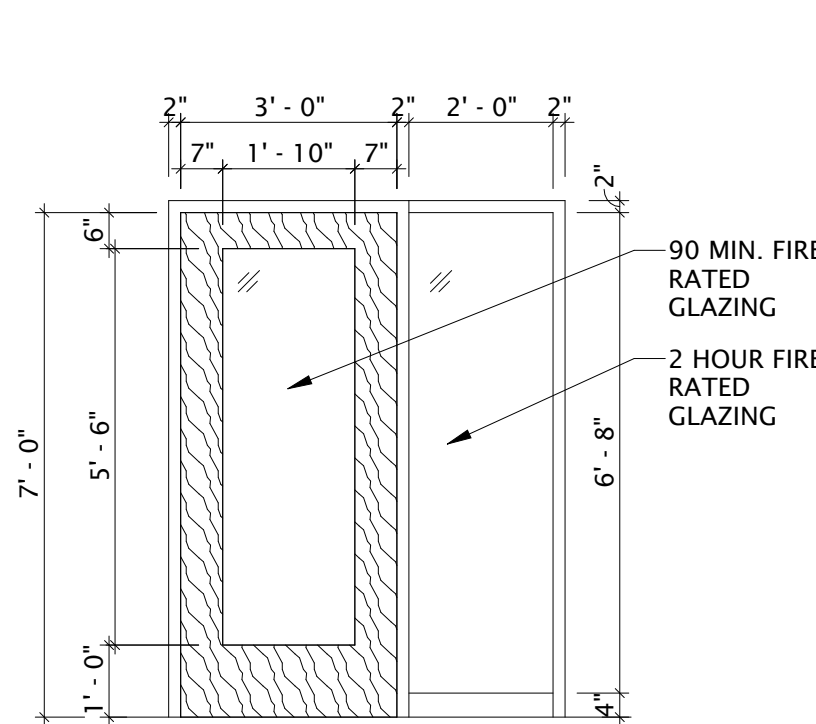

DOOR DESCRIPTION			
MATERIAL	THICKNESS	FINISH	RATING
WD.	1 3/4"	S&V	90 MIN.


FRAME DESCRIPTION			
MATERIAL	DEPTH	FINISH	RATING
H.M.	9 1/4"	PAINT	2 HR
JAMB PROFILE	J-5	FRAME PROFILE	H-5

HARDWARE DESCRIPTION		
QTY.	DESCRIPTION	FINISH
3	HINGE	630
1	CLASSROOM LOCKSET	630
1	LOCK CYLINDER	630
1	CLOSER	ALUM.
1	ELECTRIC STRIKE	630
1	POWER SUPPLY	-
1	CARD READER (BY OWNER)	-
1	WALL STOP	-
3	SILENCER	-
1	DOOR CONTACT	-

*DOORS: 107
*DOOR DESCRIPTION: DOOR NORMALLY CLOSED AND SECURE. PRESENTING A VALID CREDENTIAL TO EXTERIOR CARD READER OPENS ELECTRIC STRIKE, ALLOWING ENTRY. KEY LOCKS AND UNLOCKS OUTSIDE LEVER. INTERIOR LEVER ALWAYS OPERABLE.

DOOR TYPE 'INT 20'

3/8" = 1'-0"

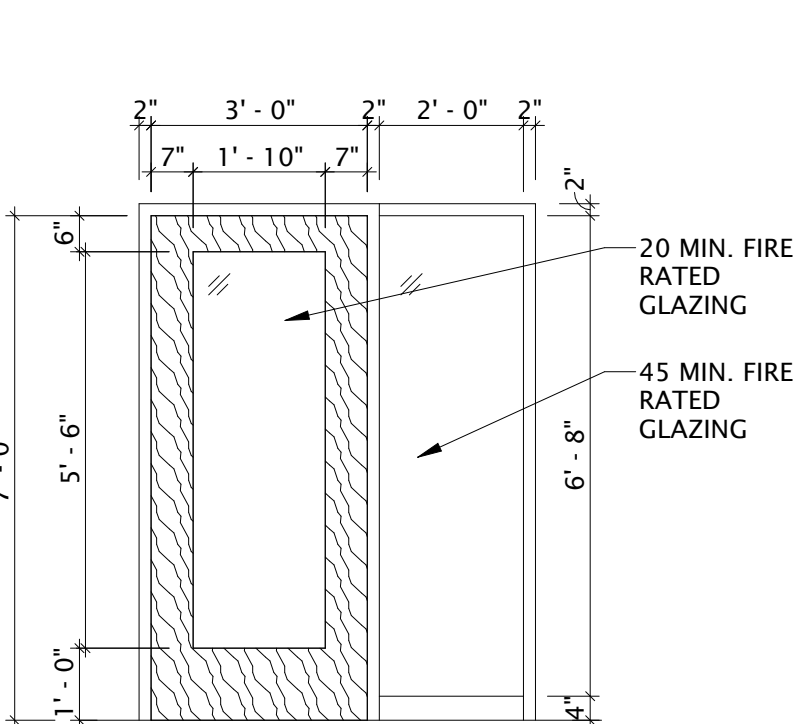

DOOR DESCRIPTION			
MATERIAL	THICKNESS	FINISH	RATING
WD.	1 3/4"	S&V	20 MIN.


FRAME DESCRIPTION			
MATERIAL	DEPTH	FINISH	RATING
H.M.	8"	PAINT	45 MIN.
JAMB PROFILE	J-4	FRAME PROFILE	H-4

HARDWARE DESCRIPTION		
QTY.	DESCRIPTION	FINISH
3	HINGE	630
1	CLASSROOM LOCKSET	630
1	LOCK CYLINDER	630
1	CLOSER	ALUM.
1	ELECTRIC STRIKE	630
1	POWER SUPPLY	-
1	CARD READER (BY OWNER)	-
1	WALL STOP	-
3	SILENCER	-
1	DOOR CONTACT	-

*DOORS: 112
*DOOR DESCRIPTION: DOOR NORMALLY CLOSED AND SECURE. PRESENTING A VALID CREDENTIAL TO EXTERIOR CARD READER OPENS ELECTRIC STRIKE, ALLOWING ENTRY. KEY LOCKS AND UNLOCKS OUTSIDE LEVER. INTERIOR LEVER ALWAYS OPERABLE.

DOOR TYPE 'INT 19'

3/8" = 1'-0"

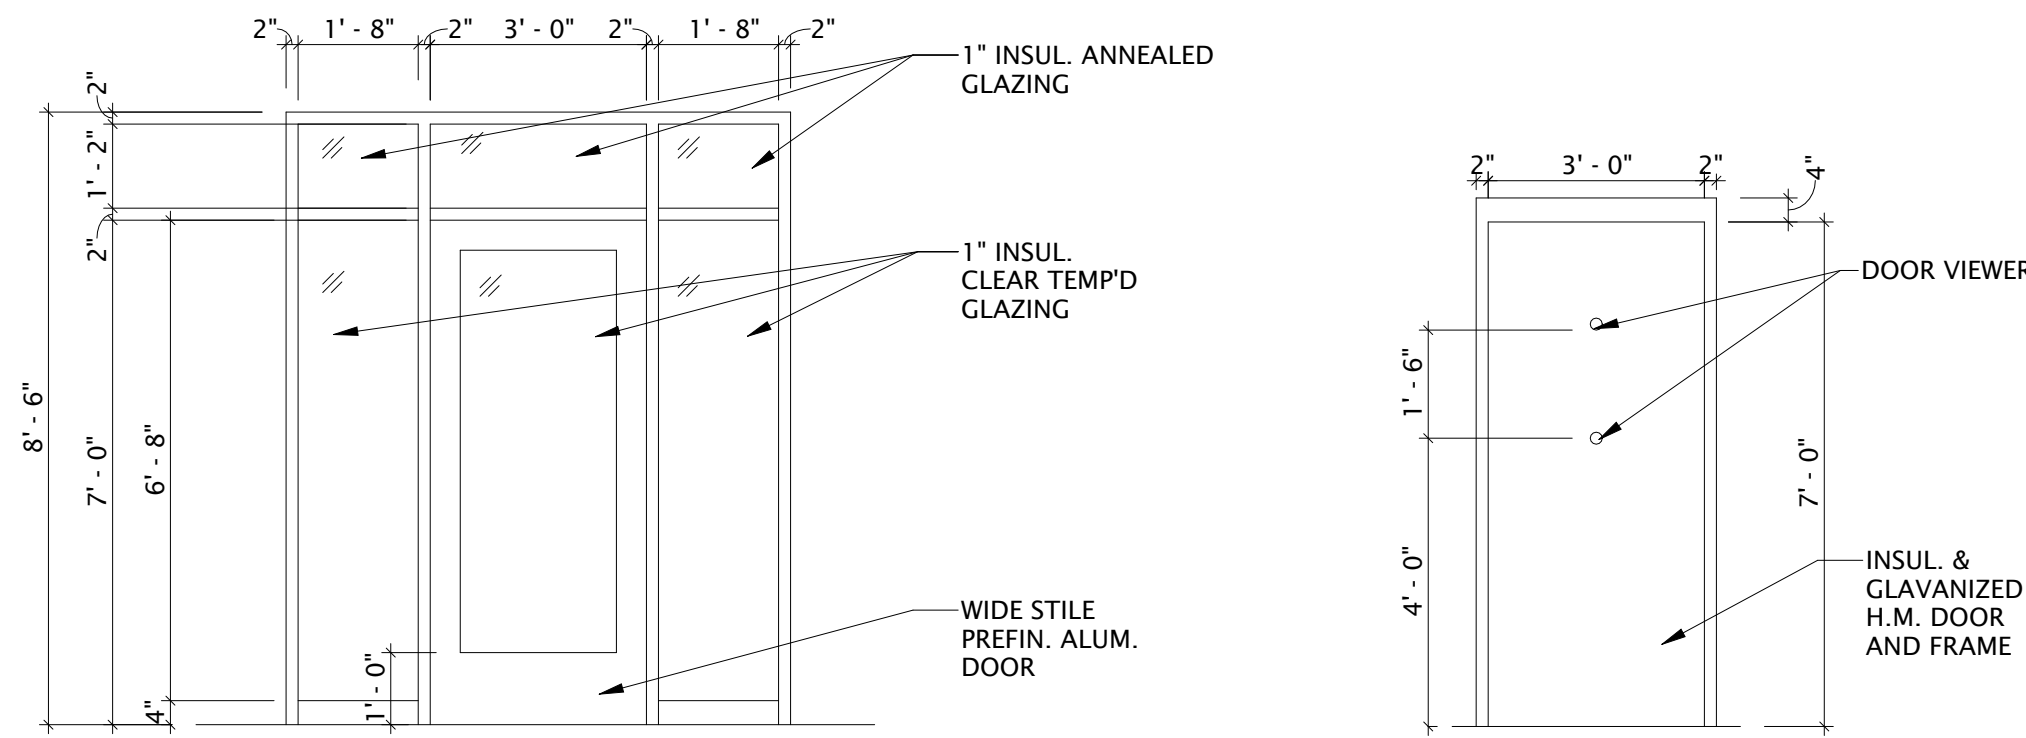

DOOR DESCRIPTION			
MATERIAL	THICKNESS	FINISH	RATING
ALUM.	1 3/4"	CLR. ANOD.	-

FRAME DESCRIPTION			
MATERIAL	DEPTH	FINISH	RATING
ALUM.	4 1/2"	CLR. ANOD.	-
JAMB PROFILE		FRAME PROFILE	
J-8		H-8	

HARDWARE DESCRIPTION		
QTY.	DESCRIPTION	FINISH
1	CONT. HINGE	ALUM.
1	RIM EXIT DEVICE	630
1	CLOSER	630
1	OVERHEAD STOP	630
1	LATCH GUARD	630
1	WEATHERSTRIPPING	-
1	SWEEP	-
1	THRESHOLD	-
1	LOCK CYLINDER	630
1	ELECTRIC STRIKE	-
1	PULL HANDLE	630
1	POWER SUPPLY	-
1	CARD READER (BY OWNER)	-
1	DOOR CONTACT	-

*DOORS: 100, 110A
 *DOOR DESCRIPTION: DOOR NORMALLY CLOSED AND SECURE. PRESENTING A VALID CREDENTIAL TO EXTERIOR CARD READER OPENS ELECTRIC STRIKE, ALLOWING ENTRY. KEY TEMPORARILY UNLOCKS DOOR TO PROVIDE ACCESS BUT EXIT DEVICE CAN BE DOGGED TO PROVIDE FREE PASSAGE. INTERIOR PUSH BAR ALWAYS OPERABLE.

DOOR TYPE 'EXT 1'

3/8" = 1'-0"

DOOR DESCRIPTION			
MATERIAL	THICKNESS	FINISH	RATING
H.M.	1 3/4"	PAINT	-

FRAME DESCRIPTION			
MATERIAL	DEPTH	FINISH	RATING
H.M.	5 3/4"	PAINT	-
JAMB PROFILE		FRAME PROFILE	
J-8 (SIM.)		H-8 (SIM.)	

HARDWARE DESCRIPTION		
QTY.	DESCRIPTION	FINISH
3	SECURITY HINGE	630
1	RIM EXIT DEVICE	630
1	CLOSER	630
1	OVERHEAD STOP	630
1	LATCH GUARD	630
1	WEATHERSTRIPPING	-
1	SWEEP	-
1	THRESHOLD	-
1	LOCK CYLINDER	630
1	ELECTRIC STRIKE	630
1	POWER SUPPLY	-
1	CARD READER (BY OWNER)	-
2	WIDE ANGLE DOOR VIEWER	-
1	DOOR CONTACT	-

*DOORS: 124A
 *DOOR DESCRIPTION: DOOR NORMALLY CLOSED AND SECURE. PRESENTING A VALID CREDENTIAL TO EXTERIOR CARD READER OPENS ELECTRIC STRIKE, ALLOWING ENTRY. ACCESS ALSO POSSIBLE BY USING KEY. OUTSIDE LEVER ALWAYS LOCKED AND INTERIOR PUSH BAR ALWAYS OPERABLE.

DOOR TYPE 'EXT 2'

3/8" = 1'-0"

DOOR DESCRIPTION			
MATERIAL	THICKNESS	FINISH	RATING
H.M.	1 3/4"	PAINT	-

FRAME DESCRIPTION			
MATERIAL	DEPTH	FINISH	RATING
H.M.	5 3/4"	PAINT	-
JAMB PROFILE		FRAME PROFILE	
J-7		H-7	

HARDWARE DESCRIPTION		
QTY.	DESCRIPTION	FINISH
3	SECURITY HINGE	630
1	RIM EXIT DEVICE	630
1	STOREROOM LOCKSET	630
1	RIM EXIT DEVICE	630
1	CLOSER	630
1	OVERHEAD STOP	630
1	LATCH GUARD	630
1	WEATHERSTRIPPING	-
1	SWEEP	-
1	THRESHOLD	-
1	LOCK CYLINDER	630
1	ELECTRIC STRIKE	630
1	POWER SUPPLY	-
1	CARD READER (BY OWNER)	-
1	DOOR CONTACT	-

*DOORS: 124A
 *DOOR DESCRIPTION: DOOR NORMALLY CLOSED AND SECURE. PRESENTING A VALID CREDENTIAL TO EXTERIOR CARD READER OPENS ELECTRIC STRIKE, ALLOWING ENTRY. ACCESS ALSO POSSIBLE BY USING KEY. OUTSIDE LEVER ALWAYS LOCKED AND INTERIOR PUSH BAR ALWAYS OPERABLE.

DOOR TYPE 'EXT 3'

3/8" = 1'-0"

DOOR DESCRIPTION			
MATERIAL	THICKNESS	FINISH	RATING
H.M.	1 3/4"	PAINT	-

FRAME DESCRIPTION			
MATERIAL	DEPTH	FINISH	RATING
H.M.	5 3/4"	PAINT	-
JAMB PROFILE		FRAME PROFILE	
J-8 (SIM.)		H-8 (SIM.)	

HARDWARE DESCRIPTION		
QTY.	DESCRIPTION	FINISH
3	SECURITY HINGE	630
1	CLOSER	630
1	OVERHEAD STOP	630
1	LATCH GUARD	630
1	WEATHERSTRIPPING	-
1	SWEEP	-
1	THRESHOLD	-
1	LOCK CYLINDER	630
1	KEYPAD LOCKSET W/ DEADBOLT	-
2	WIDE ANGLE DOOR VIEWER	-
1	DOOR CONTACT	-
-	-	-
-	-	-

*DOORS: 134A
 *DOOR DESCRIPTION: DOOR NORMALLY CLOSED AND SECURE. PRESENTING A VALID CODE TO THE KEYPAD RETRACTS BOLT, ALLOWING ENTRY. KEY OR INSIDE THUMB TURN LOCKS AND UNLOCKS OUTSIDE LEVER. INTERIOR LEVER ALWAYS OPERABLE.


DOOR TYPE 'EXT 4'

3/8" = 1'-0"

- HARDWARE NOTES:**
- PULLS & HARDWARE SHALL NOT REQUIRE TIGHT GRASPING, TIGHT PINCHING OR TWISTING OF WRIST TO OPERATE
 - LOCKSETS SHALL BE OPERABLE FROM EGRESS SIDE W/O USE OF KEY OR SPECIAL KNOWLEDGE


NOTE:
 GLAZING CONTRACTOR TO PROVIDE TEMPERED GLASS AT ALL HAZARDOUS LOCATIONS IN COMPLIANCE WITH THE 2024 OBC OR FOR THERMAL STRESS AS DETAILED BY GLASS FABRICATOR

ABBREVIATIONS:
 ALUM. = ALUMINUM
 CL. = CLOSER
 CLR. ANOD. = CLEAR ANNOXIDIZED
 D.B. = DEAD BOLT
 D.S. = DROP SWEEP
 F.B. = FLUSH BOLT
 GALV. = GALVANIZED
 H.M. = HOLLOW METAL
 INSUL. = INSULATED
 K.P. = KICK PLATE
 P. = PAINT
 P.F. = PRE-FINISHED
 STL. = STEEL
 T.H. = THRESHOLD
 W.S. = WEATHER STRIP
 WD. = WOOD

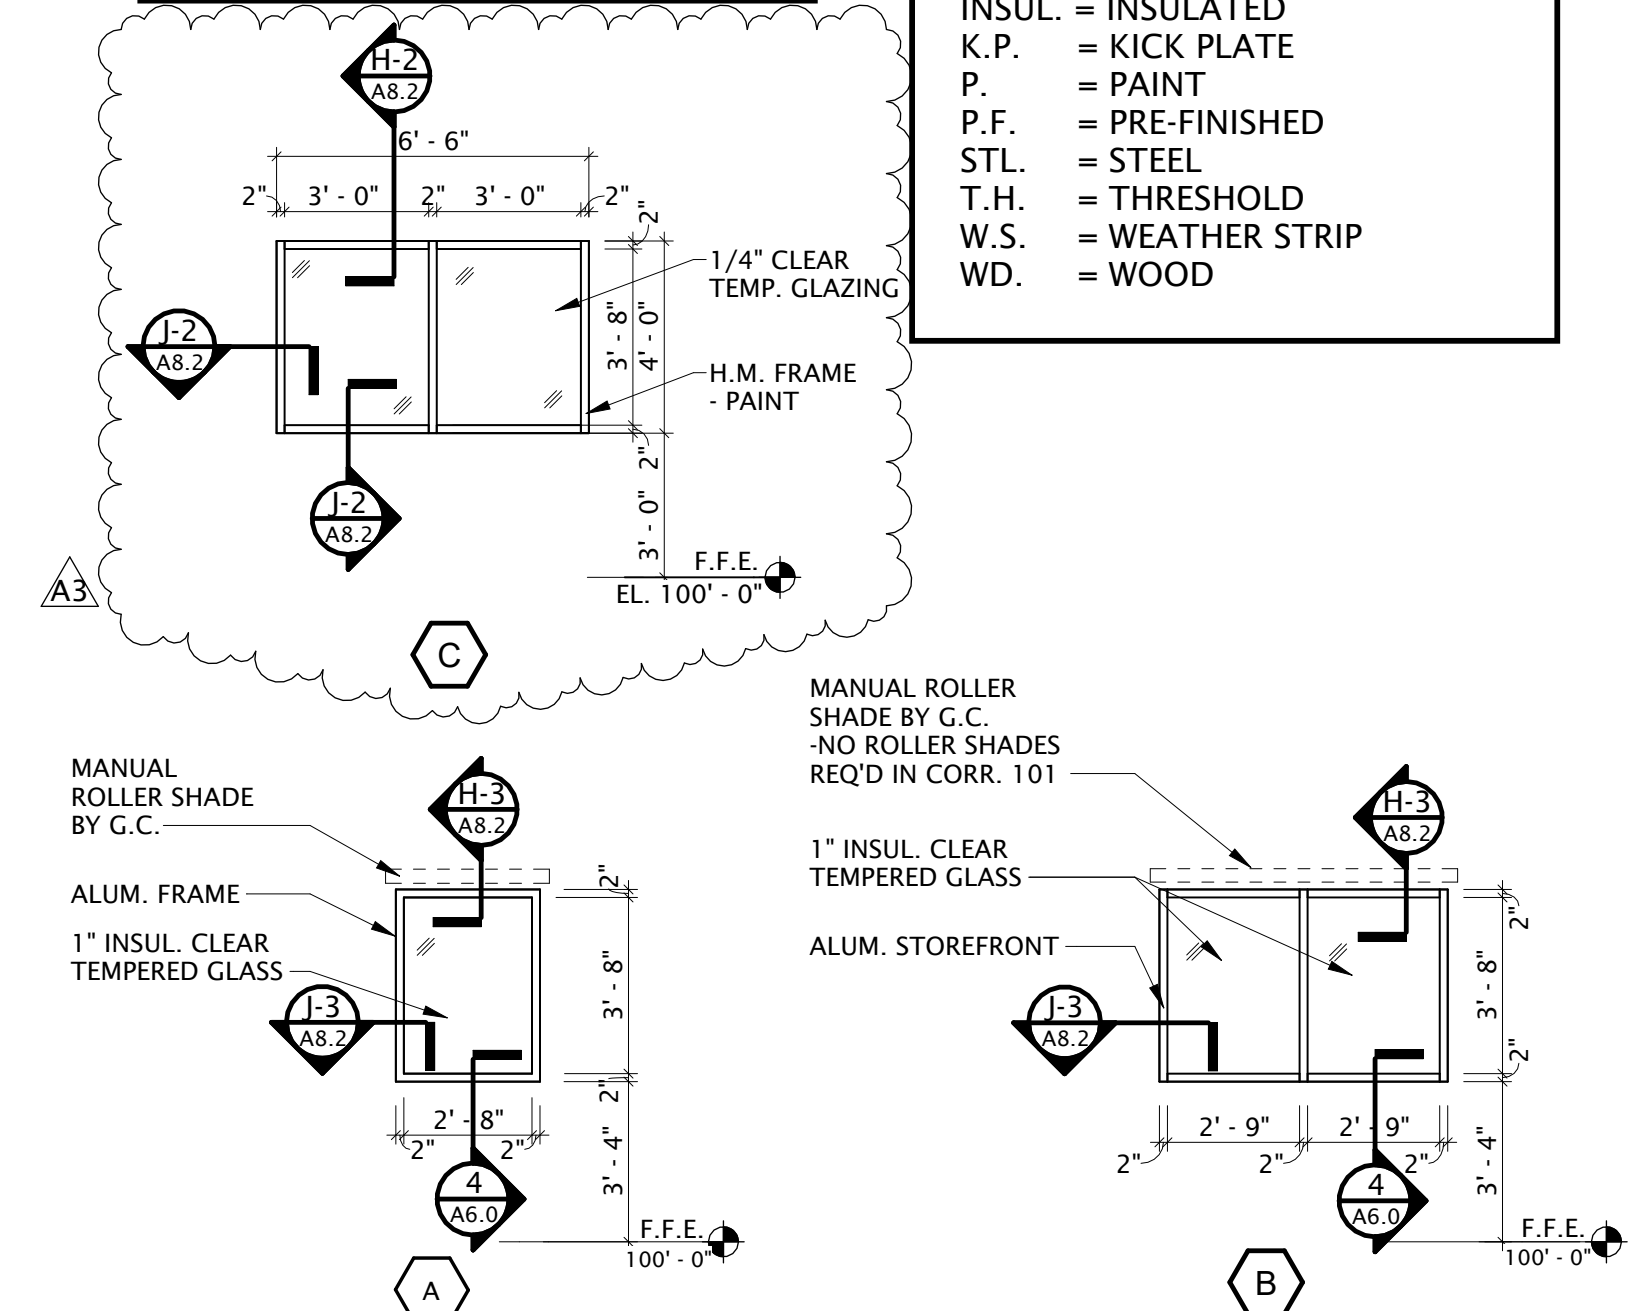

WINDOW TYPES

1/4" = 1'-0"

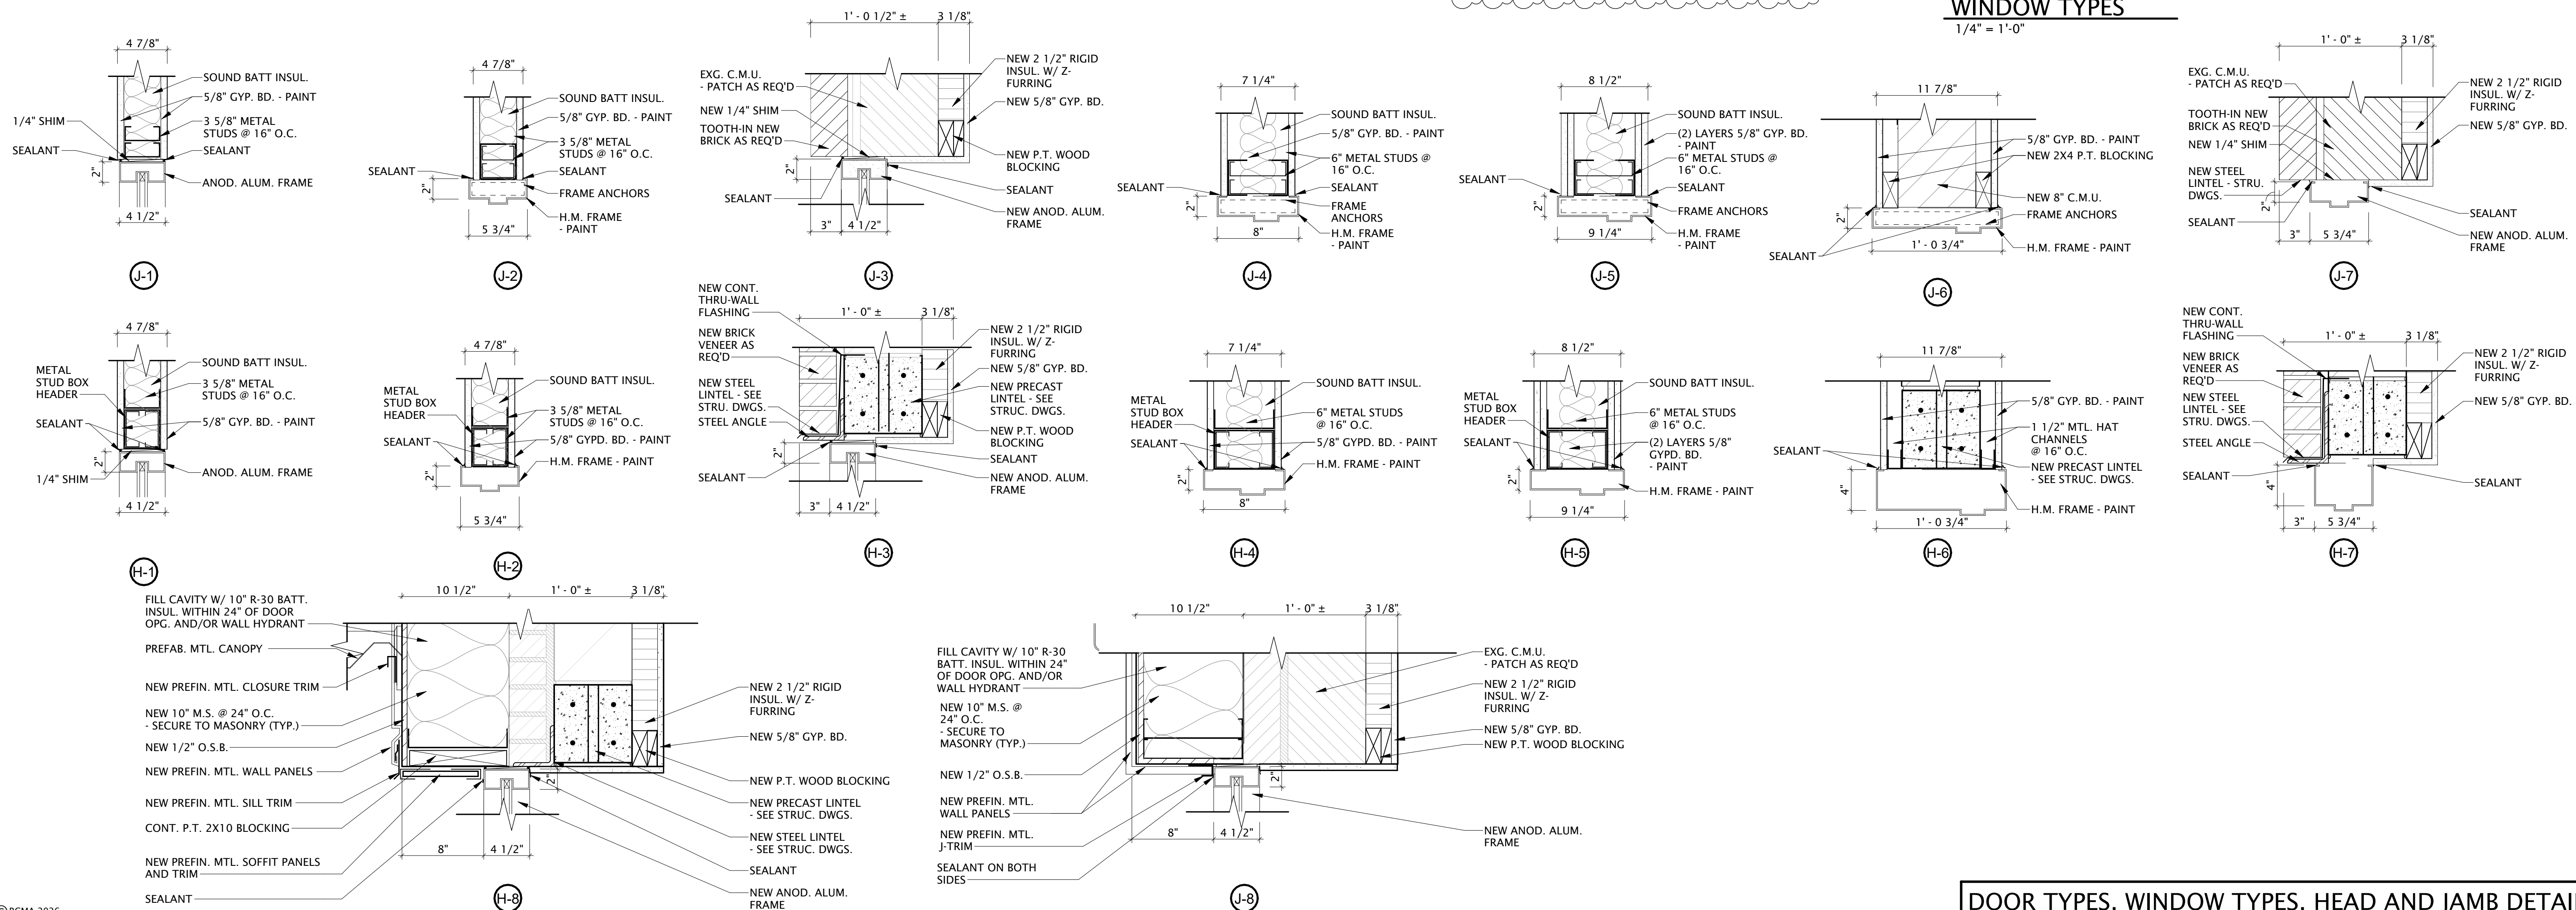

DOOR TYPES, WINDOW TYPES, HEAD AND JAMB DETAILS

PHASE OF DOCUMENTS

- ☐ PROGRESS
☒ DESIGN DEVELOPMENT
☒ BIDDING/PERMIT
☒ CONSTRUCTION
☐ RECORD

NOTICE:

This drawing and all information contained herein is the exclusive property of RCM Architects, Inc. (RCMA) and shall be returned upon request. Any use or reuse of original or altered such files by the user or other parties without the review and written approval of RCMA shall be at the sole risk of the user.

ADDENDUM NO. 3 10/14/26

NEW OFFICE BUILDING FOR
SENECA COUNTY AG SERVICES
 320 NELSON ST., TIFFIN, OHIO

PHASE OF DOCUMENTS

- ☐ PROGRESS
☐ DESIGN DEVELOPMENT
☒ BIDDING/PERMIT
☒ CONSTRUCTION
☐ RECORD

NOTICE:

This drawing and all information contained herein is the exclusive property of RCM Architects, Inc. (RCMA) and shall be returned upon request. Any use or reuse of original or altered such files by the user or other parties without the review and written approval of RCMA shall be at the sole risk of the user.



- 2 - 10/01/2026
3 - 10/14/2026



CAD / PM
DRAWN DATE 03/25/26

PROJECT NO. 22017

S1.0
SHEET

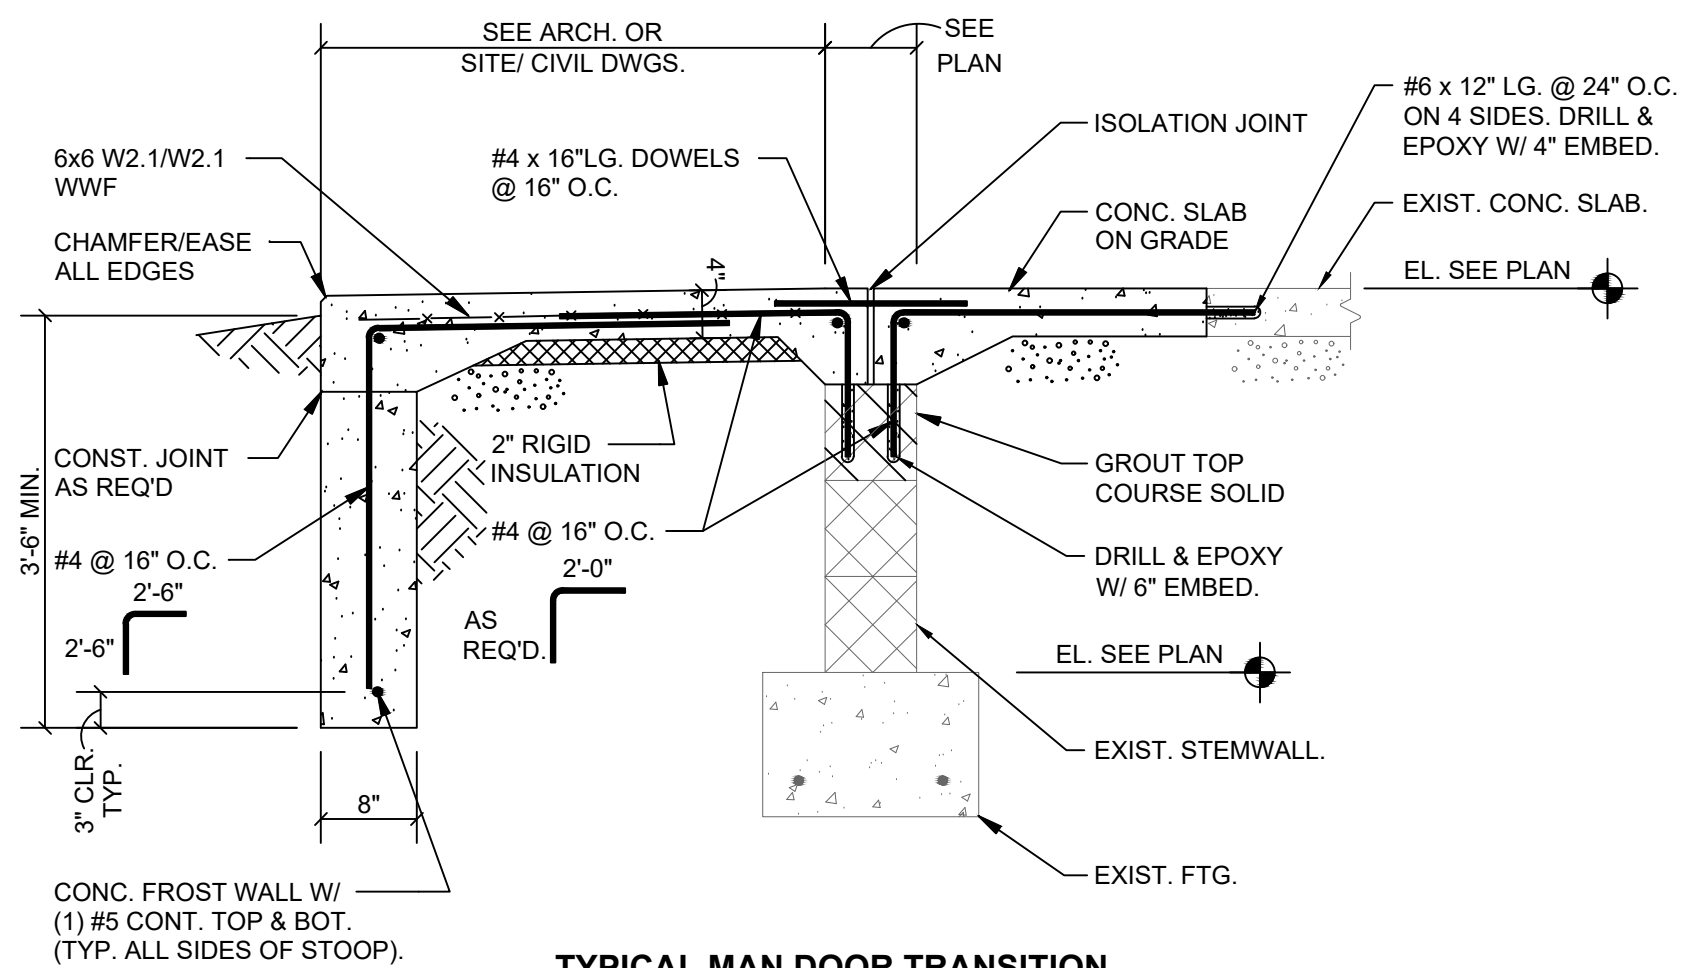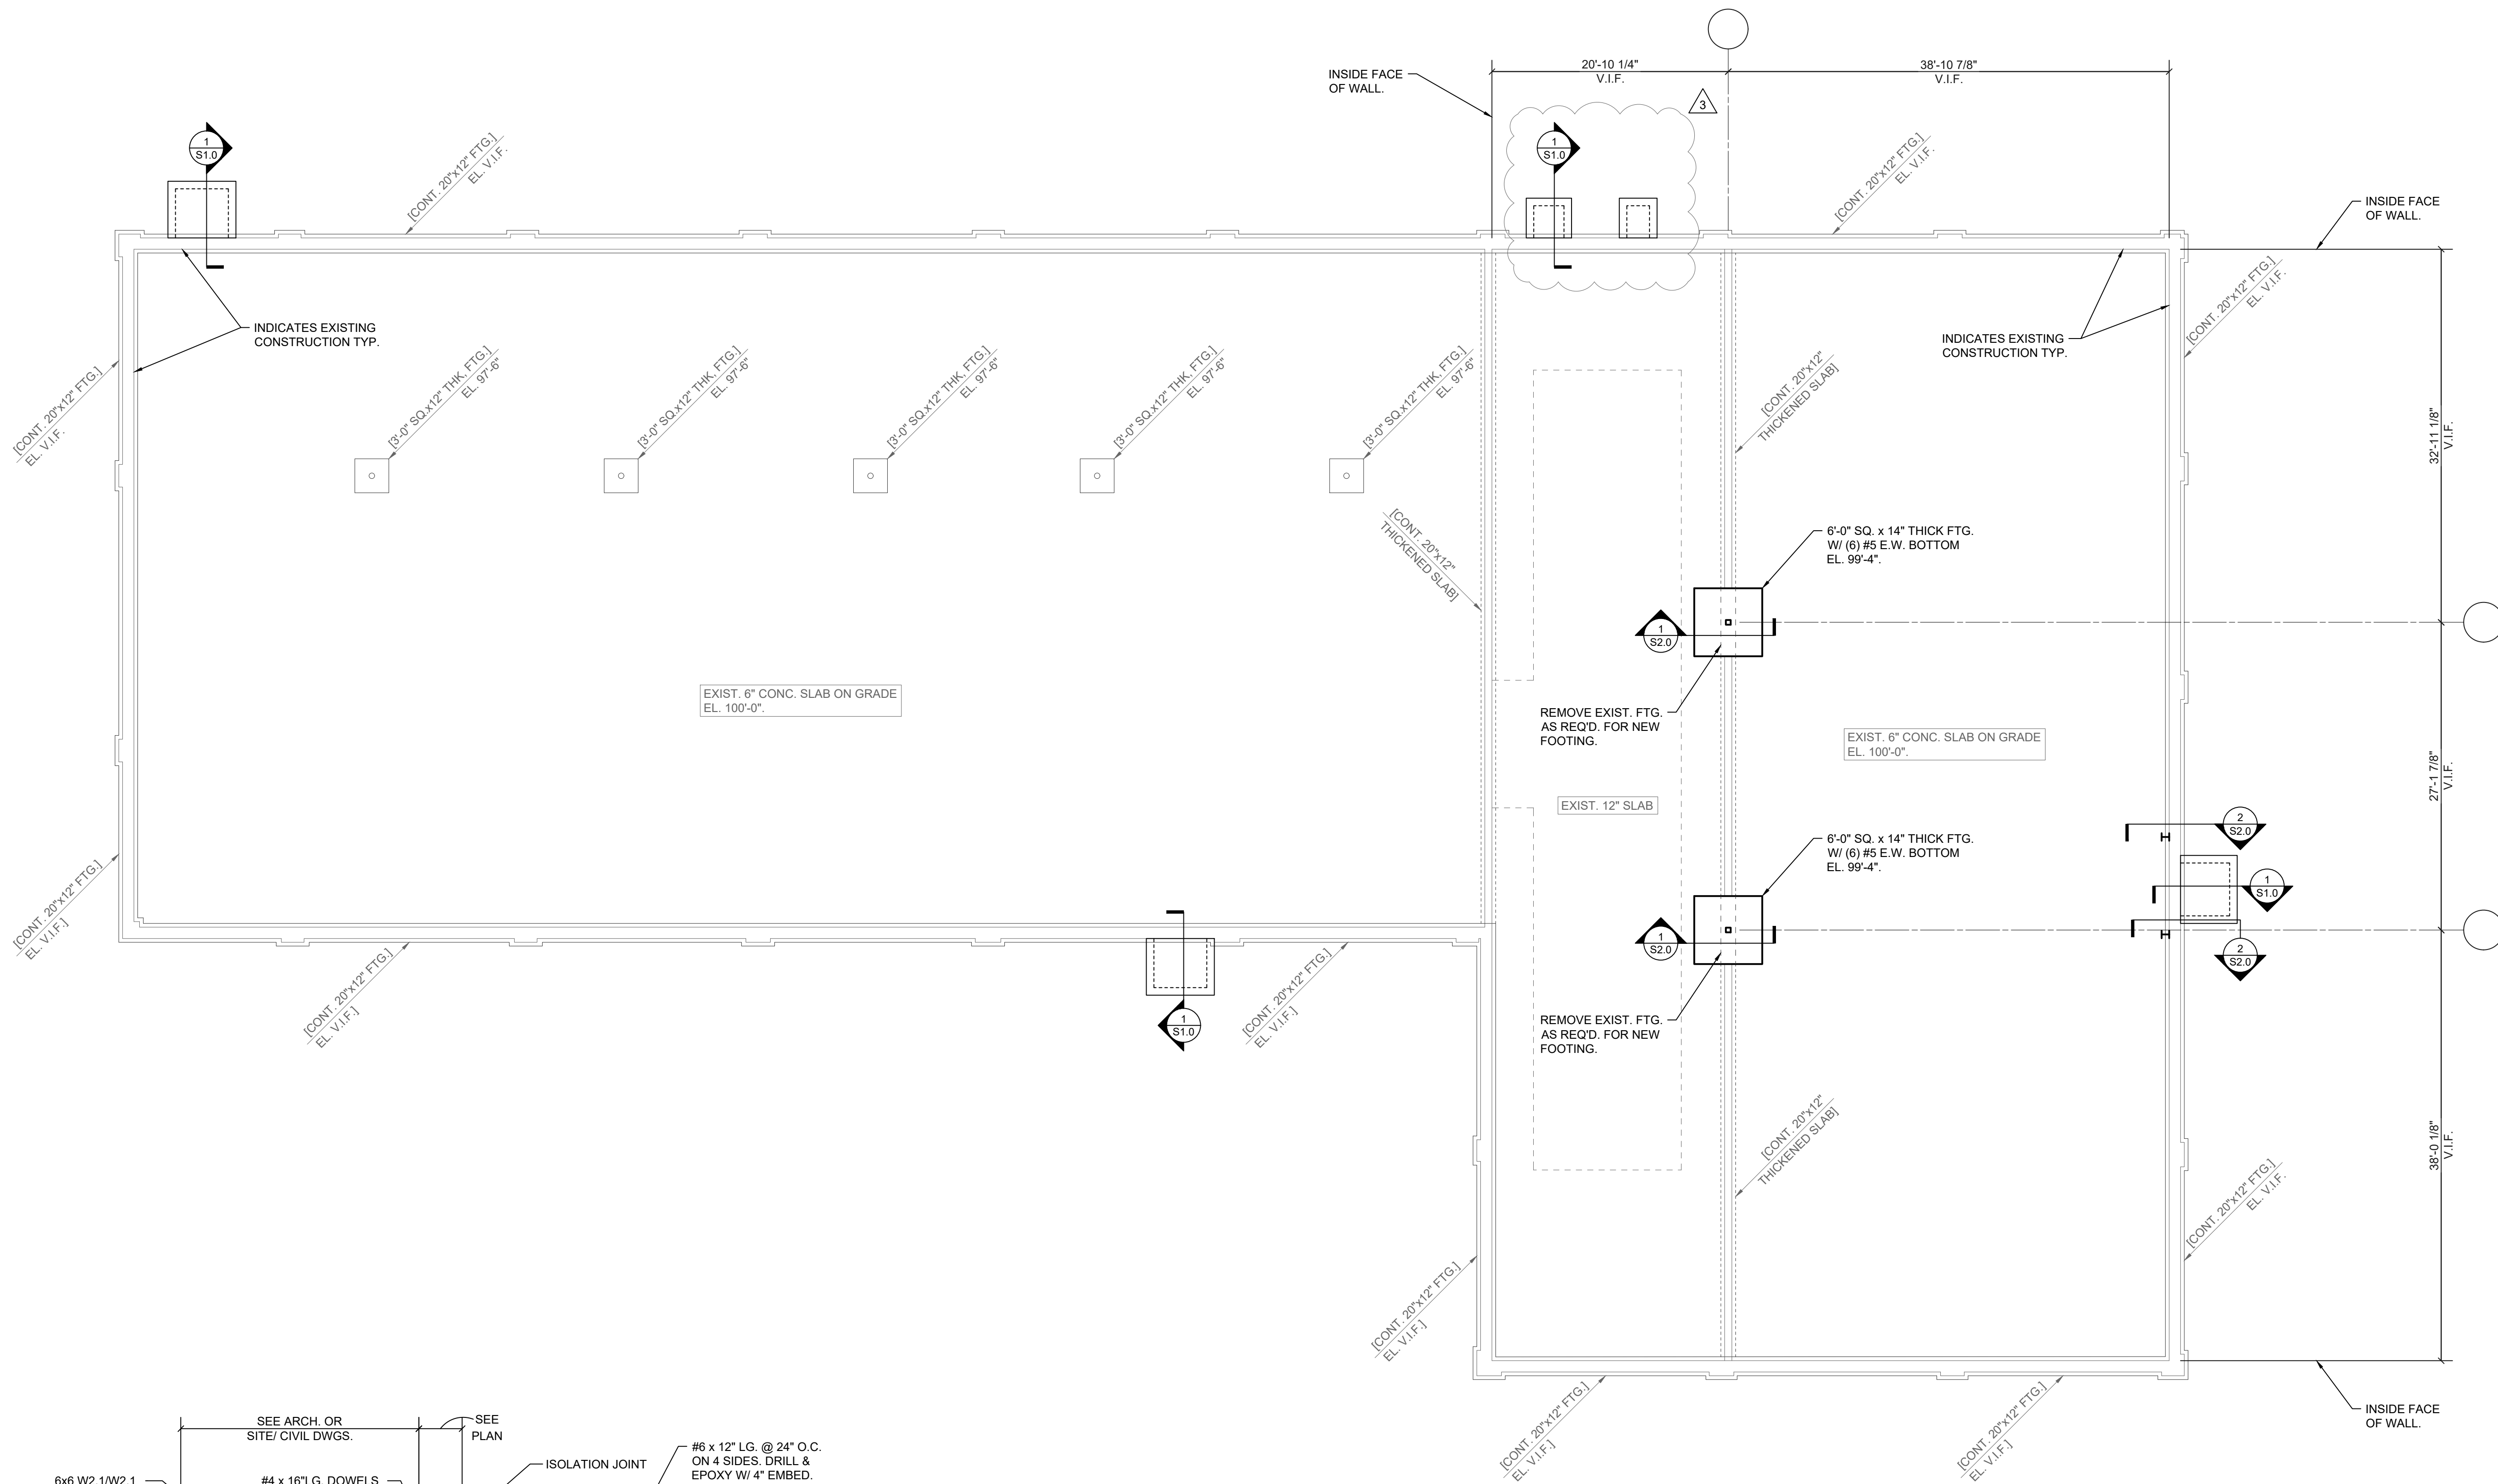

TYPICAL MAN DOOR TRANSITION


SECTION

3/4\" = 1'-0"

1

EXISTING FOUNDATION PLAN

1/8\" = 1'-0"

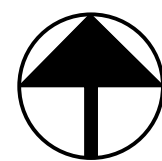

FOUNDATION NOTES

- ASSUMED DESIGN SOIL BEARING PRESSURE = 1,500 PSF. GEOTECHNICAL ENGINEER IS TO BE RETAINED PRIOR TO CONSTRUCTION TO DETERMINE THE ACTUAL ALLOWABLE BEARING PRESSURE. DO NOT BEGIN FOUNDATION CONSTRUCTION UNTIL SOILS REPORT HAS BEEN REVIEWED AND APPROVED BY THE STRUCTURAL ENGINEER. FOUNDATIONS MAY REQUIRE REDESIGN BASED ON FINDINGS OF GEOTECHNICAL ENGINEER. ADDITIONAL COSTS ASSOCIATED WITH REDESIGN ARE TO BE THE RESPONSIBILITY OF THE CONTRACTOR. PLACE NO CONCRETE PRIOR TO INSPECTION AND APPROVAL OF BEARING SURFACES BY SOILS ENGINEER.
- PROJECT IS LOCATED AT AN EXISTING, PREVIOUSLY DEMOLISHED BUILDING SITE. ALL EXISTING FOUNDATIONS AND ABANDONED UNDERGROUND UTILITY WORK IS TO BE COMPLETELY REMOVED AND FILLED WITH LEAN CONCRETE OR COMPACTED ENGINEERED FILL.
- KEEP FOUNDATIONS FREE OF WATER AT ALL TIMES. REPLACE WEAKENED SOIL WITH LEAN CONCRETE OR FLOWABLE FILL.
- BOTTOM OF FOOTINGS ARE TO BE AT LEAST 42-INCHES BELOW THE ADJACENT EXTERIOR FINISHED GRADE FOR FROST PROTECTION.
- ELEVATIONS SHOWN ON FOOTINGS INDICATE ELEVATION AT TOP OF FOOTING. REFERENCE ELEVATION TOP OF CONCRETE SLAB ELEVATION AS NOTED ON PLANS. COORDINATE ABSOLUTE ELEVATION OF TOP OF SLAB WITH SITE DRAWINGS.
- COORDINATE THE LOCATION AND DEPTH OF ALL UNDERGROUND MECHANICAL, ELECTRICAL, PLUMBING, AND/OR CIVIL WORK PRIOR TO CONSTRUCTION. NOT ALL UNDERGROUND UTILITIES ARE SHOWN ON THE STRUCTURAL DRAWINGS. WHERE UNDERGROUND UTILITIES ARE IN PLACE PRIOR TO FOUNDATION CONSTRUCTION, THEY ARE TO BE ENCASED PER SECTION 160.0. SEE SECTION 310.0 FOR TRENCH EXCAVATION AND UTILITY PLACEMENT REQUIREMENTS FOR WORK THAT IS LAID ADJACENT TO FOOTINGS.
- EXISTING BUILDING STRUCTURE SHOWN IS BASED ON ORIGINAL BUILDING DRAWINGS AND/OR LIMITED FIELD INVESTIGATION. EXISTING CONDITIONS, DIMENSIONS, ELEVATIONS, ETC. ARE TO BE VERIFIED PRIOR TO CONSTRUCTION OR FABRICATION OF ANY MATERIAL BY CONTRACTOR PERFORMING WORK IN EXISTING AREAS. REPORT ANY DISCREPANCIES TO ARCHITECT IMMEDIATELY. DO NOT REMOVE EXISTING LOAD-BEARING WALLS, COLUMNS, OR ANY SUCH STRUCTURE WITHOUT THE PRIOR APPROVAL OF THE ARCHITECT. WHERE NEW STRUCTURE IS TO BE INSTALLED, PROVIDE SHORING AND BRACING AS REQUIRED TO PROPERLY SUPPORT THE REMAINING STRUCTURE UNTIL THE NEW STRUCTURE IS IN PLACE AND PROPERLY BRACED.
- SEE SHEET 50.0 FOR GENERAL STRUCTURAL INFORMATION.

EXISTING FOUNDATION PLAN



☐ PROGRESS
☐ DESIGN DEVELOPMENT
☒ BIDDING/PERMIT
☒ CONSTRUCTION
☐ RECORD


This drawing and all information contained herein is the exclusive property of RCM Architects, Inc. (RCMA) and shall be returned upon request. Any use or reuse of original or altered such files by the user or other parties without the review and written approval of RCMA shall be at the sole risk of the user.

NEW OFFICE BUILDING FOR
SENECA COUNTY AG SERVICES
320 NELSON ST., TIFFIN, OHIO


SNS /DAD	02/25/26
DRAWN	DATE

SHEET

ELECTRICAL LEGEND AND DETAIL SHEET

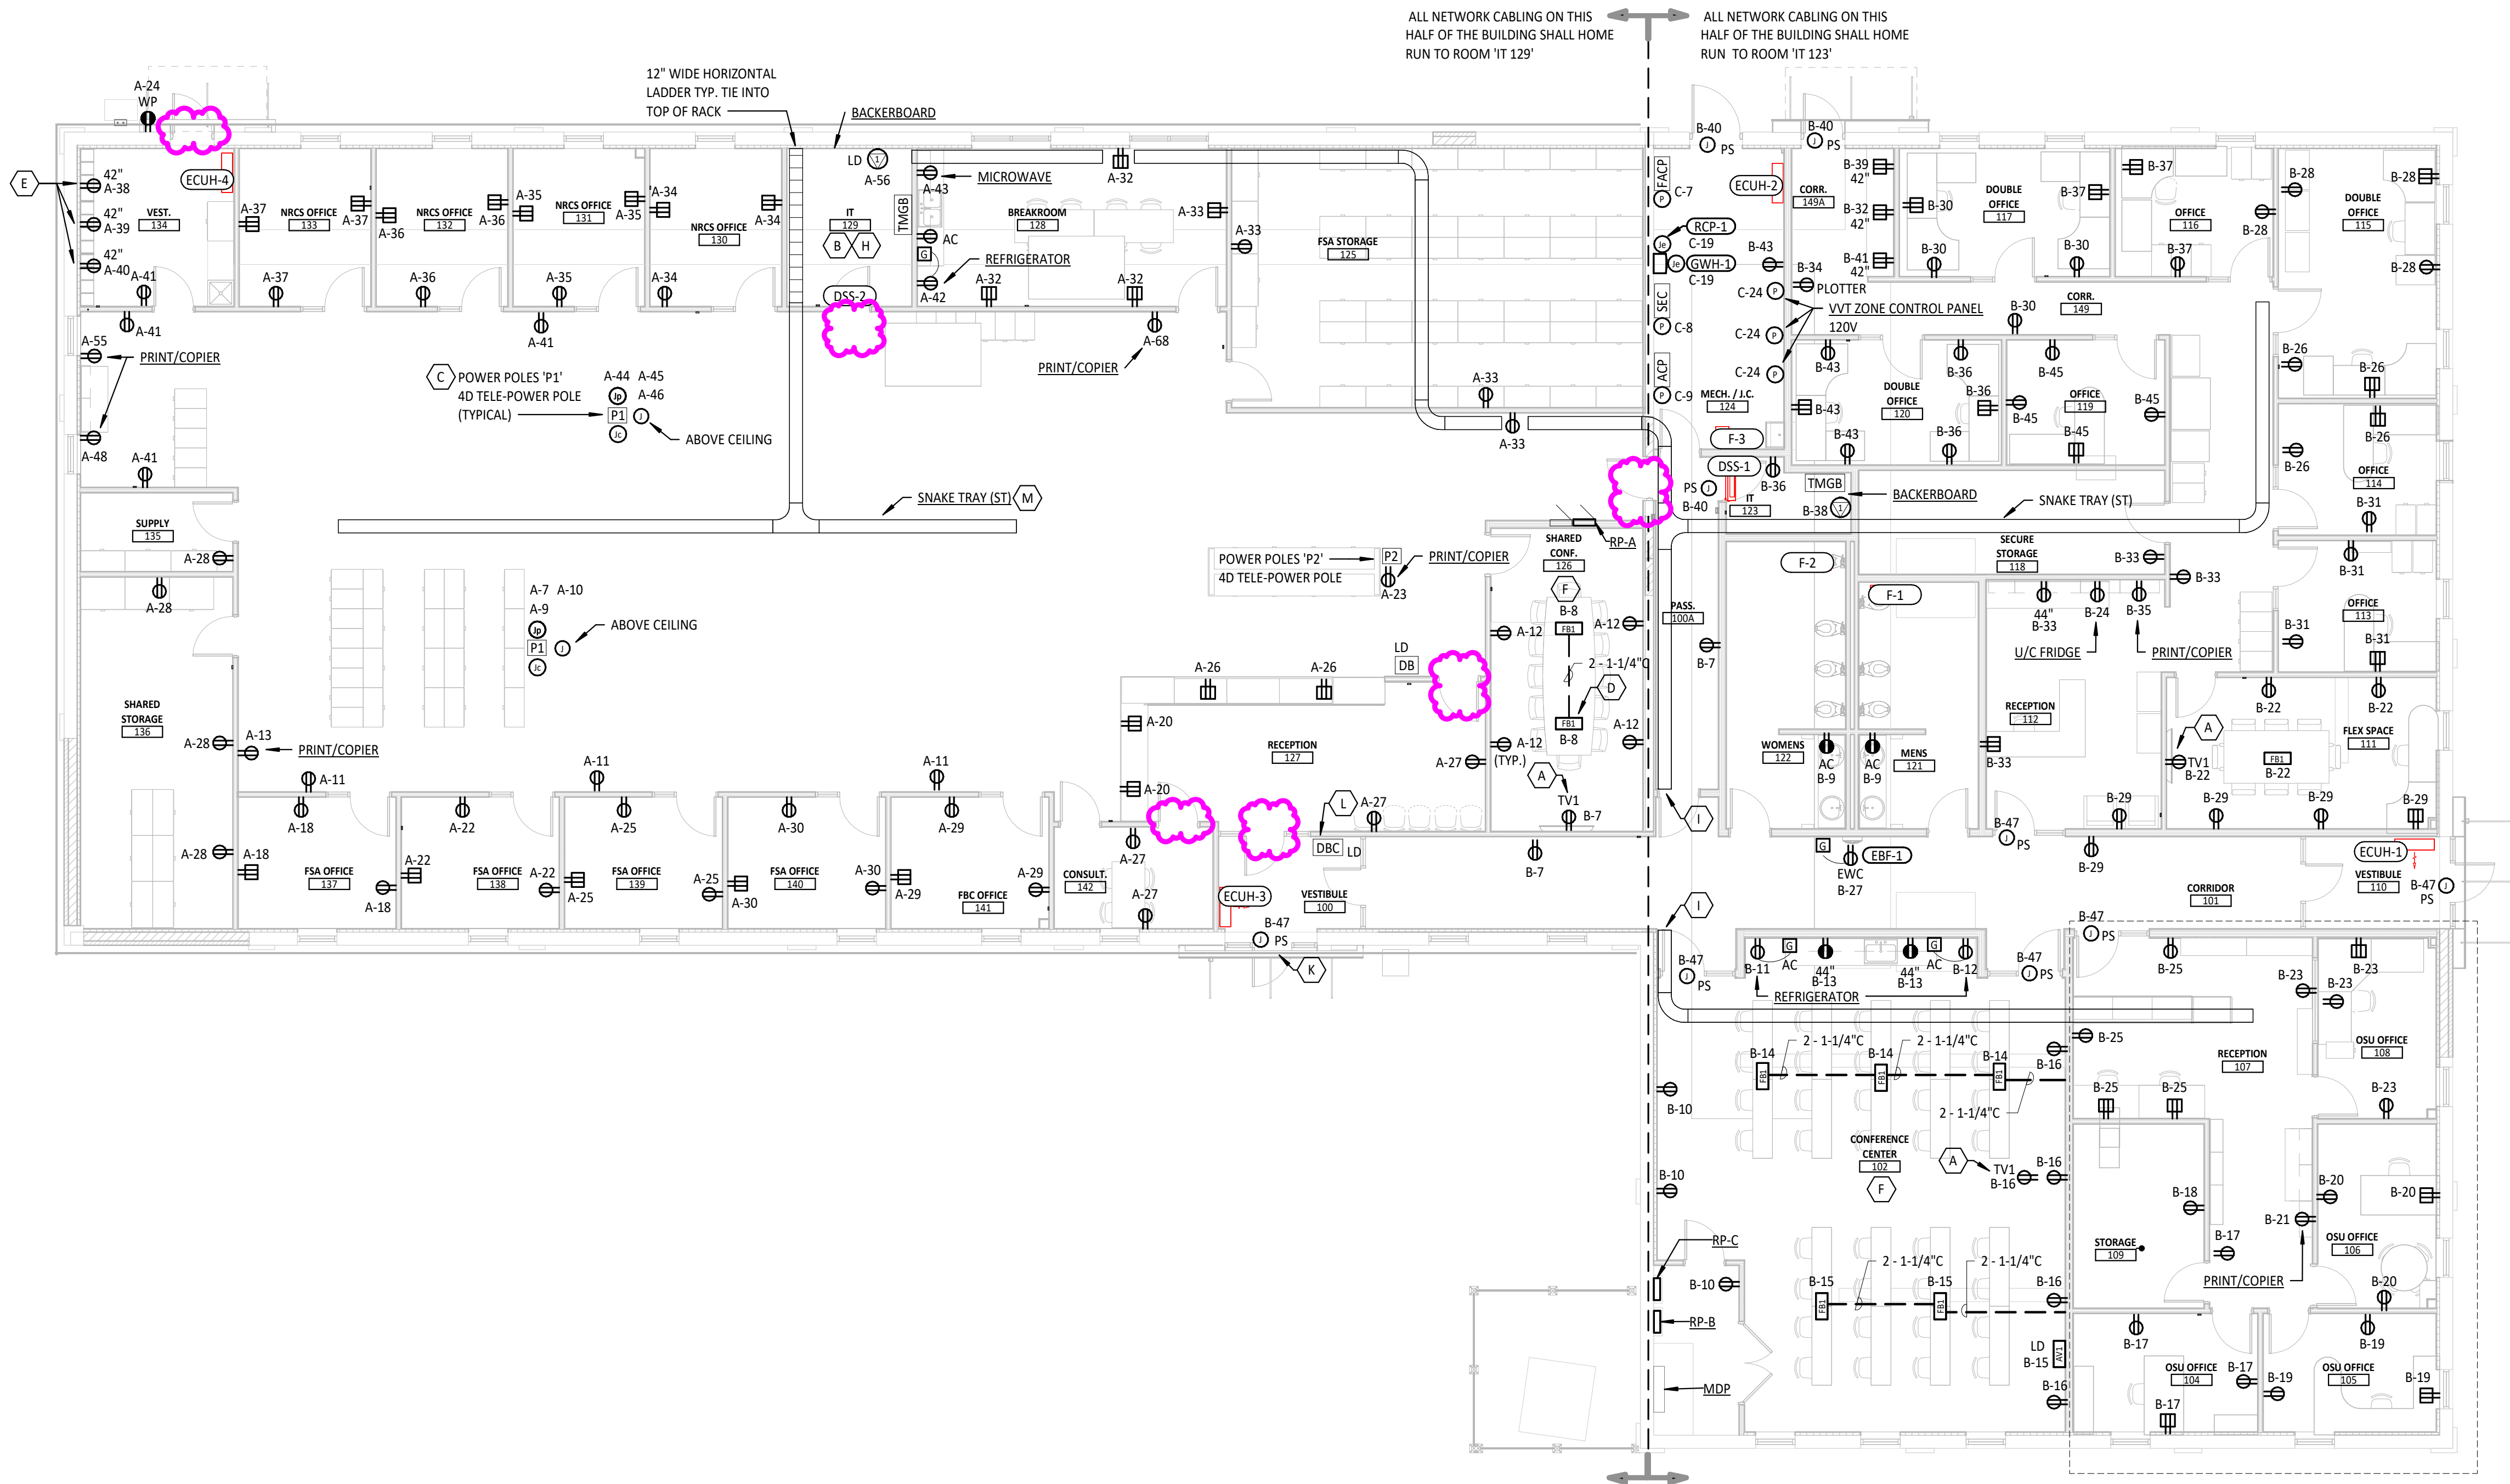

FIRST FLOOR PLAN - POWER
SCALE: 1/8" = 1'-0"

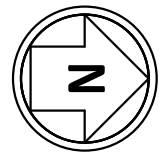

POWER PLAN NOTES:

- COORDINATE INSTALLATION AND MOUNTING HEIGHT AND LOCATION OF 'TV1' RECEPTACLE/COMMUNICATION WALL BOX FOR HDTV'S WITH THE OWNER AND OWNER FURNISHED MOUNT/EQUIPMENT (TYPICAL).
- PROVIDE AT LEAST (2)20A2P ISOLATED GROUND-TYPE DUPLEX RECEPTACLES ON DEDICATED CIRCUITS AND (1)30ASP TWIST LOCK LS-30 ISOLATED GROUND-TYPE RECEPTACLES ON DEDICATED CIRCUITS FOR EACH EQUIPMENT RACK AND/OR FRAME FROM EXISTING PANEL 'RP-A'. DATA RACK POWER AND RECEPTACLE TYPES, COUNTS, AND LOCATIONS SHALL BE VERIFIED AND COORDINATED WITH OWNER TECHNOLOGY REPRESENTATIVE DRAWINGS AND USDA IT STANDARDS PRIOR TO BID/ROUGH-IN/INSTALLATION.
- ELECTRICAL CONTRACTOR SHALL CIRCUIT TWO (2) CUBICLES MAXIMUM PER 120V CIRCUIT. EXTEND (3) 20ASP CIRCUITS TO INDICATED JUNCTION BOX ABOVE CEILING. COORDINATE TERMINATION OF POWER AND COMMUNICATIONS WHIPS WITH FINAL APPROVED FURNITURE CONNECTION REQUIREMENTS PRIOR TO ROUGH-IN/INSTALLATION. COORDINATE AND VERIFY EXACT POWER POLE LOCATION WITH OWNER/ARCHITECT AND FINAL APPROVED ELECTRIFIED FURNITURE LAYOUT PRIOR TO ROUGH-IN/INSTALLATION.
- AT ALL FLOORBOX LOCATIONS CONTRACTOR SHALL PROVIDE PATCH CORDS AND PASS THROUGH COUPLERS FOR INTERCONNECTION WITH FURNITURE/CONFERENCE TABLE FACEPLATES AND/OR OPENINGS. PATCH CORDS AND COUPLERS SHALL BE PROVIDED FOR ALL COMMUNICATIONS AND AUDIOVISUAL CONNECTIONS. PROVIDE FURNITURE ACTIVATION PLATES AS REQUIRED (TYPICAL).
- COORDINATE FINAL APPROVED DEDICATED EQUIPMENT RECEPTACLE LOCATIONS WITH OWNER IN THIS LOCATION PRIOR TO ROUGH-IN/INSTALLATION.
- SAW CUT EXISTING CONCRETE SLAB FOR INSTALLATION OF UNDERGROUND CONDUIT RUN. COORDINATE OUTING OF CONDUIT FEEDING FLOOR BOXES WITH ARCH/OWNER PRIOR TO ROUGH-IN/INSTALLATION.
- ROUGH-IN ONLY.
- ELECTRICAL CONTRACTOR COORDINATE AND VERIFY LADDER RACK LAYOUT & LENGTH NEEDED FOR IT ROOM 129 AND IT 123 WITH OWNER TECHNOLOGY REPRESENTATIVE PRIOR TO BID/ROUGH-IN/INSTALLATION.
- PROVIDE (2)3" STI SLEEVE KITS AT EACH POINT OF PENETRATION THROUGH RATED ASSEMBLY.
- E.C. SHALL INSTALL J-HOOKS ON ONE SIDE OF CABLE TRAY AS REQUIRED TO ACCOMMODATE FIRE ALARM CABLING.
- 'PS' INDICATES TO EXTEND 120V POWER AS SHOWN TO FEED POWER SUPPLY PACK PROVIDED AND INSTALLED BY JD ALARMS VENDOR. COORDINATE AND VERIFY EXACT LOCATION WITH JD ALARMS VENDOR AND VENDOR DRAWINGS FOR POINT OF CONNECTION (TYPICAL).
- E.C. SHALL FURNISH AND INSTALL A DOORBELL AND CHIME IN LOCATION TO BE DETERMINED BY OWNER (USDA). DEVICE SHALL BE NICOR PRIME CHIME, +2 (PRCP2) OR ENGINEER APPROVED EQUAL. INCLUDE 120 V POWER AND ALL ASSOCIATED COST FOR INSTALLATION OF FULLY FUNCTIONAL UNIT.
- INDICATED CABLE TRAY LAYOUT APPROXIMATE IN LOCATION. ELECTRICAL CONTRACTORS SHALL INCLUDE VERTICAL ADJUSTMENTS AS REQUIRED TO INSTALL CABLE TRAY AROUND MECHANICAL STRUCTURAL ELECTRICAL EQUIPMENT TO BE INSTALLED. INCLUDE ALL COSTS FOR VERTICAL ADJUSTMENTS IN PRICING.
- ELECTRICAL CONTRACTOR SHALL CIRCUIT TWO (2) CUBICLES MAXIMUM PER 120V CIRCUIT. EXTEND (3) 20ASP CIRCUITS TO INDICATED JUNCTION BOX ABOVE CEILING.



architecture
landscape architecture
interior design
planning
sustainability
RCM architects
322 south main street
findlay, ohio 45840
419-424-9790
419-424-3653 fax
www.rcmarchitects.com

PHASE OF DOCUMENTS	
☐ PROGRESS	
☐ DESIGN DEVELOPMENT	
☐ BIDDING/PERMIT	
☒ CONSTRUCTION	
☐ RECORD	

NOTICE:
This drawing and all information contained herein is the exclusive property of RCM Architects, Inc. (RCMA) and shall be returned upon request. Any use or reuse of original or altered such files by the user or other parties without the review and written approval of RCMA shall be at the sole risk of the user.

9/24/26	10/01/26
ADDENDUM #1	ADDENDUM #2
ADDENDUM #3	ADDENDUM #4

NEW OFFICE BUILDING FOR
SENECA COUNTY AG SERVICES
320 NELSON ST., TIFFIN, OHIO

© Copyright 2025

This drawing and all information contained herein is the exclusive property of JDRM Engineering, Inc. and is not to be copied or used in any way without the express written consent of JDRM Engineering, Inc. and must be returned upon request.
Plot/Save Date: 2026-10-14 12:23:44 PM File Name: Project Number: RC25001



ELECTRICAL FLOOR PLAN - POWER

SNS/DAD 02/25/26
DRAWN DATE

PROJECT NO. 22017

E4.0
SHEET